HANDRAIL BASE MOUNT

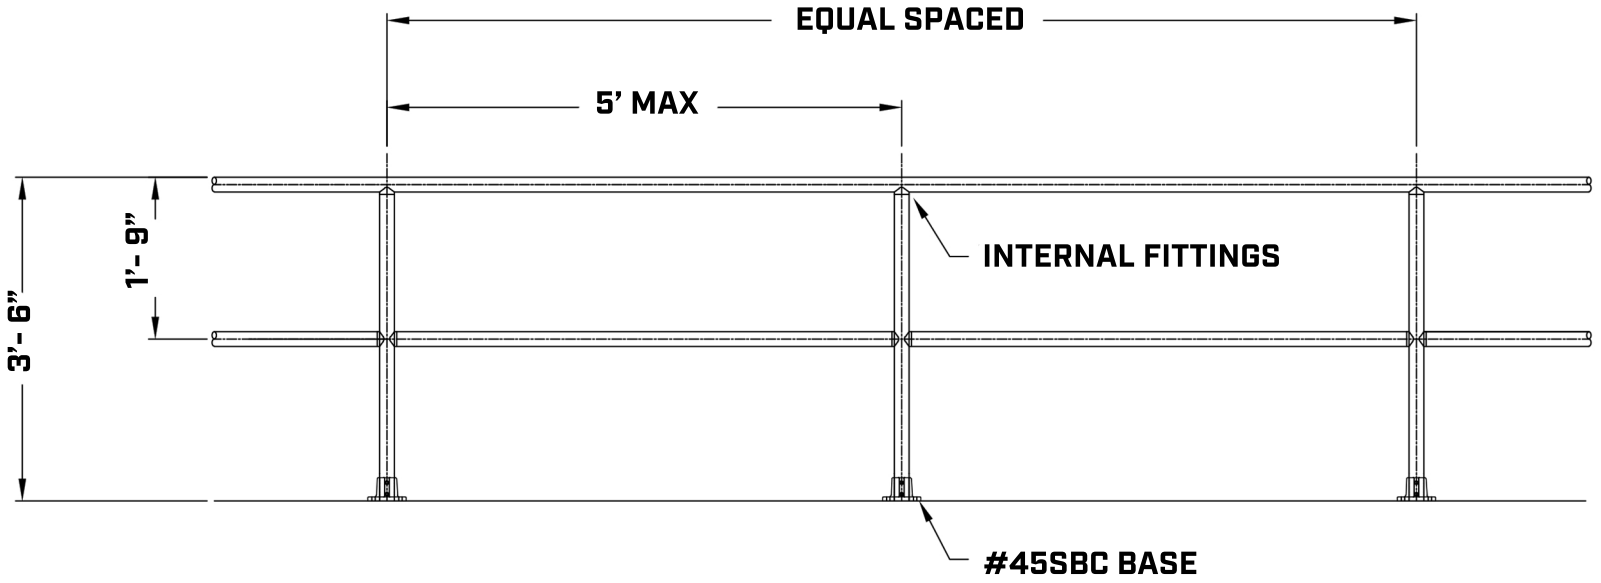

TYPICAL LEVEL 2-LINE HANDRAIL WITH INFILL
INTERNA-RAIL DETAIL

NO.	REVISIONS	DATE	APPROVED

2525 Clark St.
Detroit, MI 48209

PROJECT	CUSTOMER	DESCRIPTION
		IDEAL SHIELD HRI HANDRAIL TYP. ALUMINUM

DRAWN BY:	APPROVED BY:	DATE:
GCC		
PROJECT NO.: —		SCALE:
FINISH:		DRAWING NO.:
MATERIAL: ALUMINUM		SHEET 1 OF 1