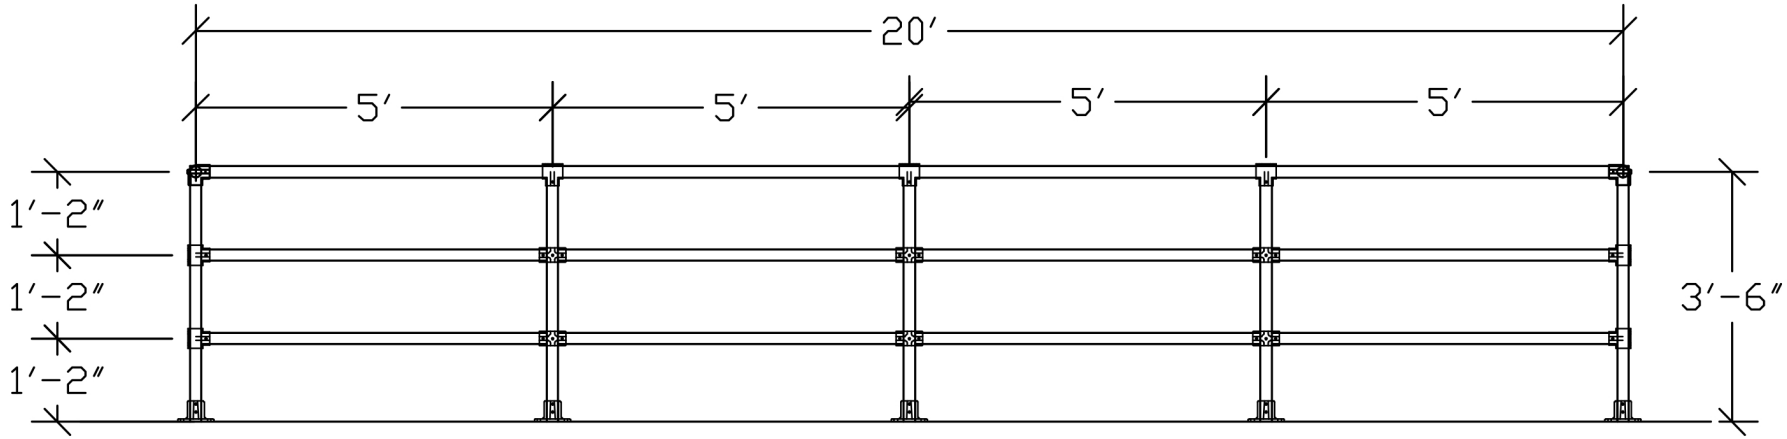

NO.	REVISIONS	DATE	APPROVED

PROJECT	CUSTOMER	DESCRIPTION
		HRK Rail

DRAWN BY	APPROVED BY	DATE
PROJECT NO. –		SCALE
FINISH		DRAWING NO.
MATERIAL		SHEET 1 OF 1