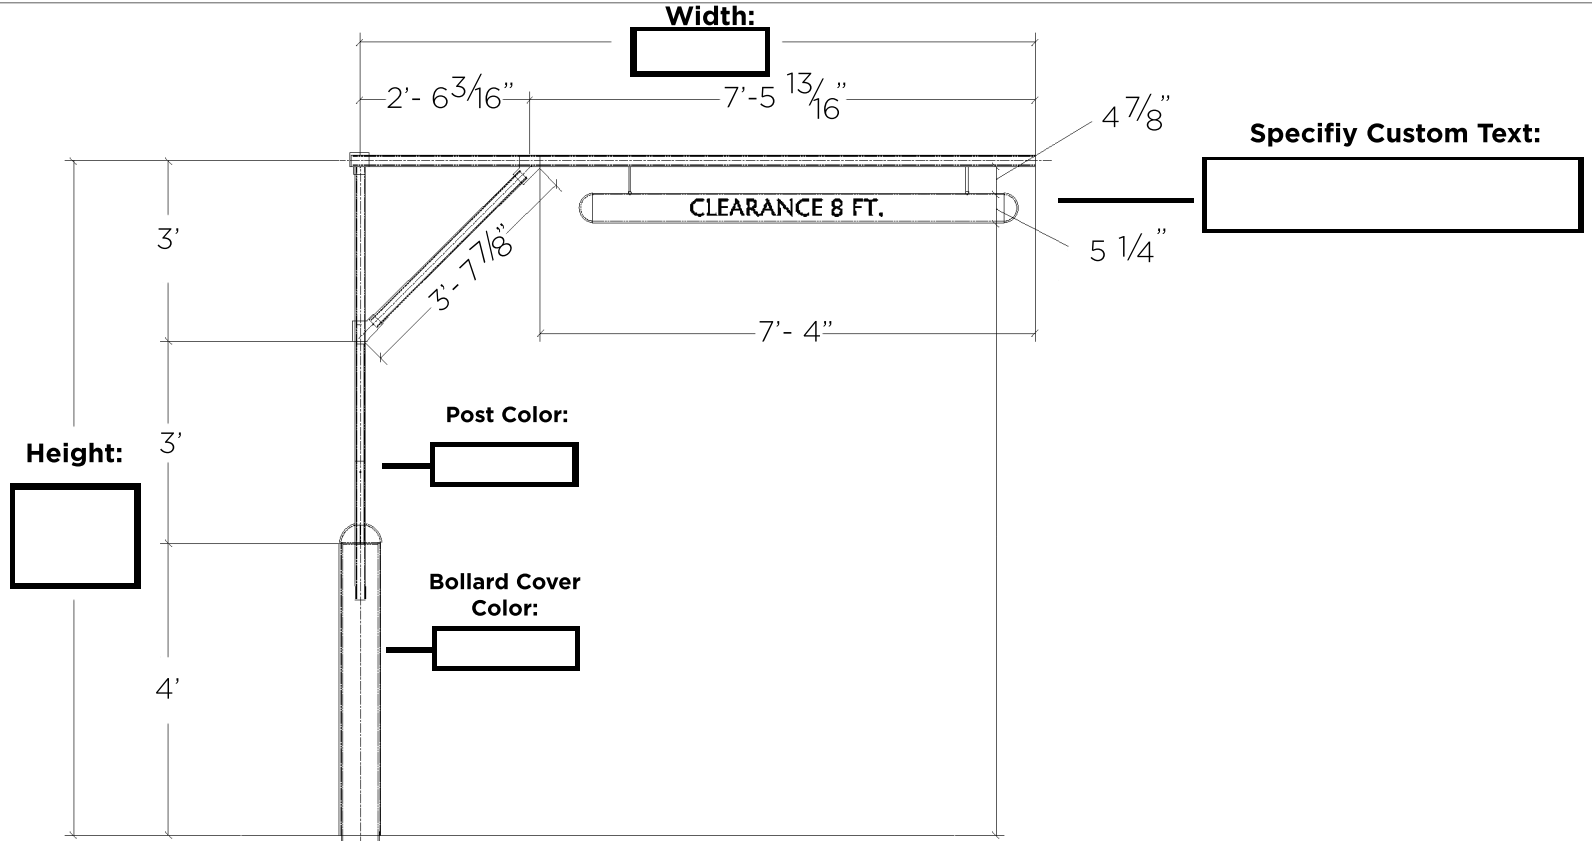

Specifiy Custom Text:

***increments shown are standard**

Height:

Post Color:

Bollard Cover Color:

Core Depth or Base Plate:

CLEARANCE BAR SYSTEM

Optional Installation

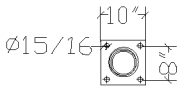

10" x 10" x 5/8" PLATE

NOTE: Fittings are made of Aluminum/ magnesium alloy and are assembled with a 5/8" set screw.

Clearance Bar Option

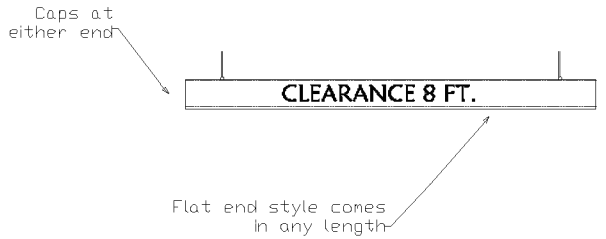

THIS DRAWING AND ALL THE INFORMATION THEREON IS THE PROPERTY OF THE IDEAL SHIELD, IS CONFIDENTIAL AND MUST NOT BE MADE PUBLIC, NOR COPIED, NOR USED, TO THE DISADVANTAGE OF SAID IDEAL SHIELD AND IS SUBJECT TO RETURN ON DEMAND.

COPYRIGHT 2003 , IDEAL SHIELD

NO.	REVISIONS	DATE	APPROVED

Ideal SHIELD
2525 Clark St.
Detroit, MI 48209

PROJECT	CUSTOMER	DESCRIPTION
Clearance Bar System		

DRAWN BY:	APPROVED BY:	DATE
PROJECT NO.: —		SCALE:
FINISH:		DRAWING NO.:
MATERIAL:		SHEET 1 OF 1