PART NUMBER:

CUSTOM GATE

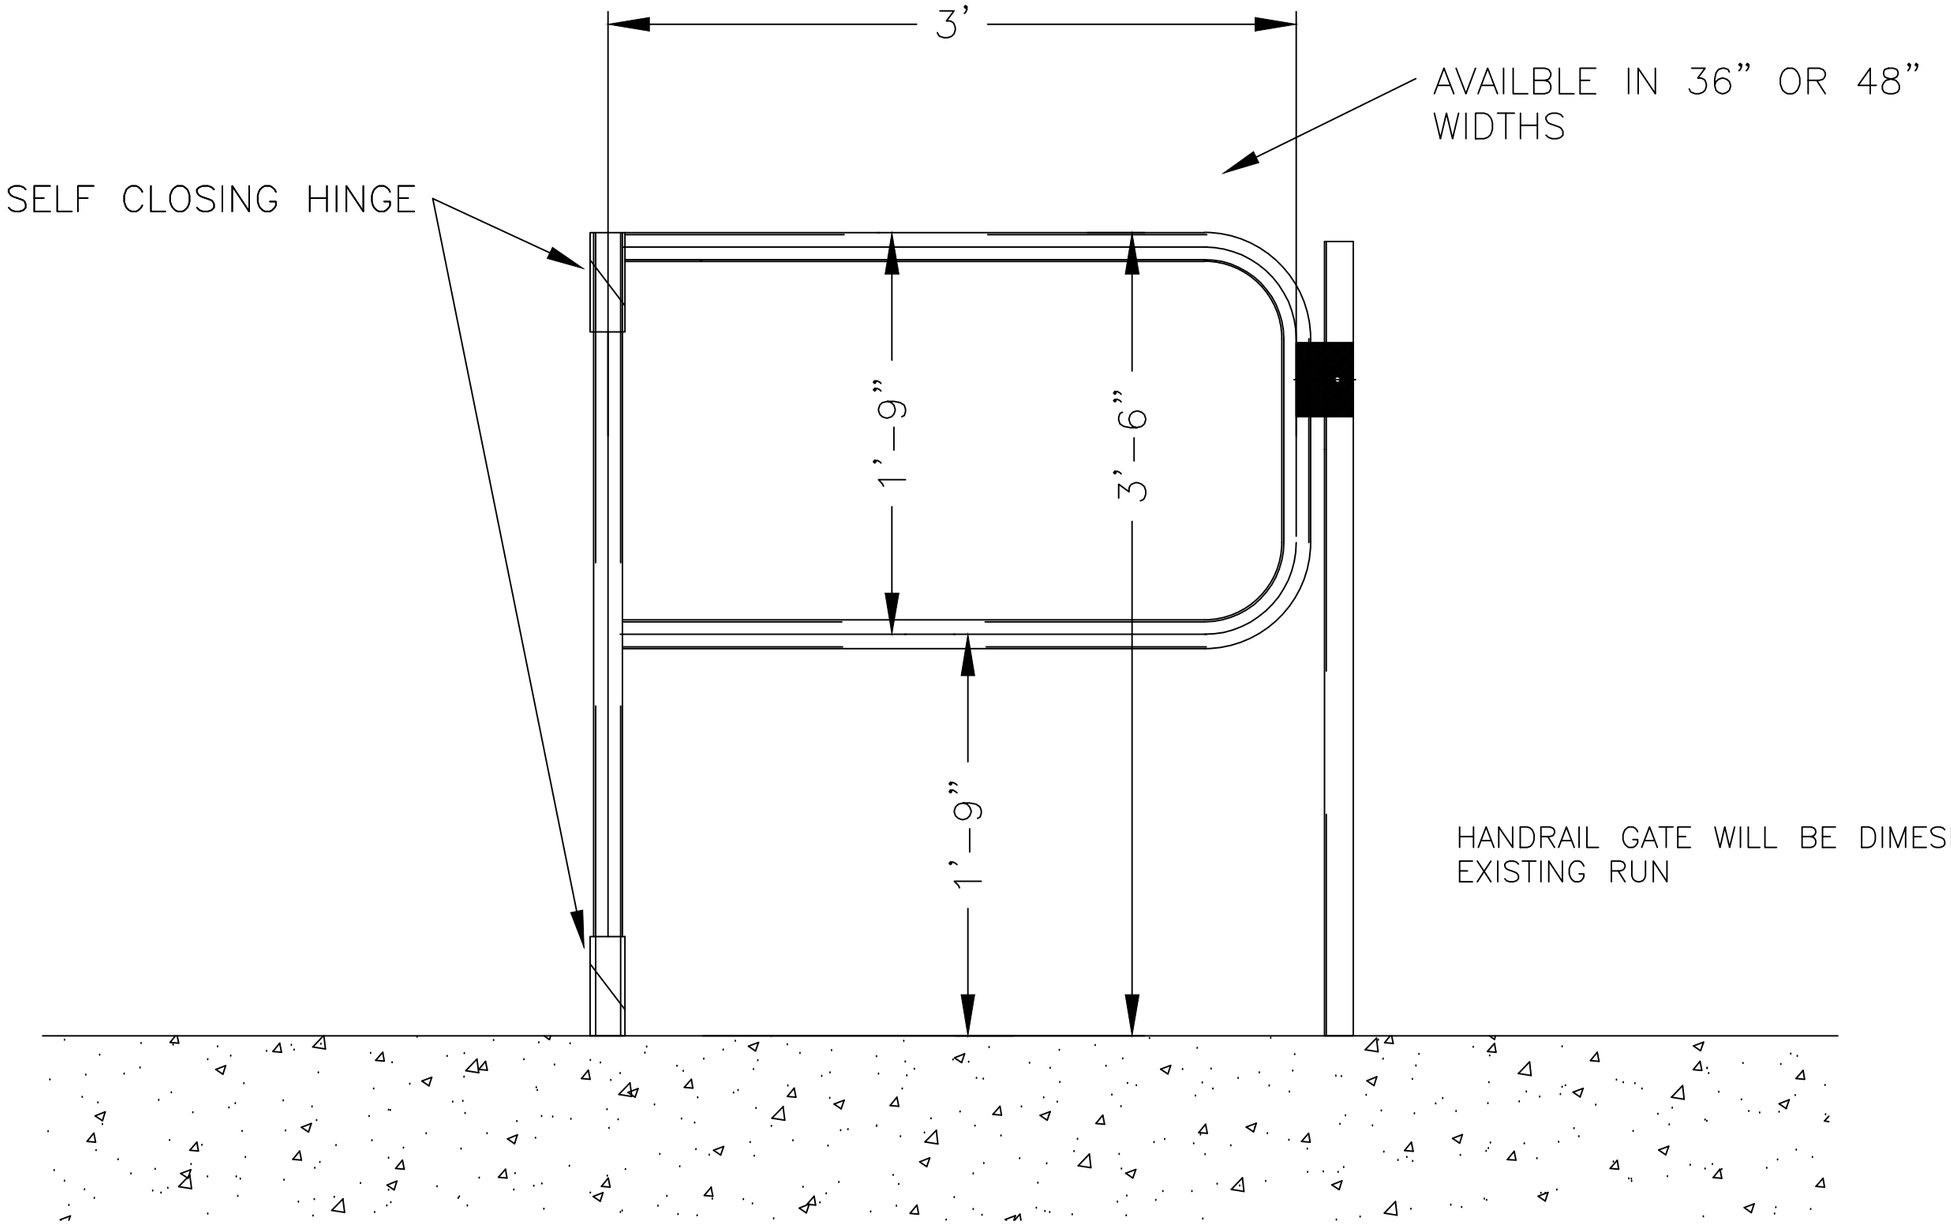

HANDRAIL GATE WILL BE DIMESIONED INTO THE EXISTING RUN

THIS DRAWING AND ALL THE INFORMATION THEREON IS THE PROPERTY OF THE IDEAL SHIELD, IS CONFIDENTIAL AND MUST NOT BE MADE PUBLIC, NOR COPIED, NOR USED, TO THE DISADVANTAGE OF SAID IDEAL SHIELD AND IS SUBJECT TO RETURN ON DEMAND.

COPYRIGHT 2019,
IDEAL SHIELD®

NO.	REVISIONS	DATE	APPROVED

MANUFACTURER OF STEEL SHIELD PROTECTIVE GUARD RAIL SYSTEMS
idealSHIELD®
2525 Clark St.
Detroit, MI 48209

PROJECT	CUSTOMER	DESCRIPTION
		WELDED STEEL GATE SELF CLOSING

DRAWN BY: G.CALLIER	APPROVED BY: GCC	DATE: 1/1/2019	
PROJECT NO.: —		SCALE:	
FINISH:		DRAWING NO.: 1	
MATERIAL: STEEL		SHEET 1 OF 1	