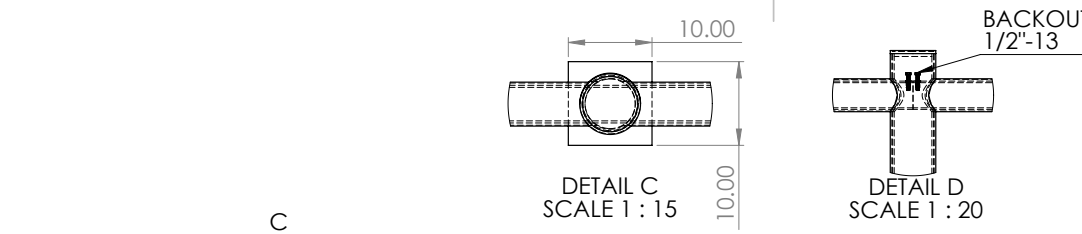

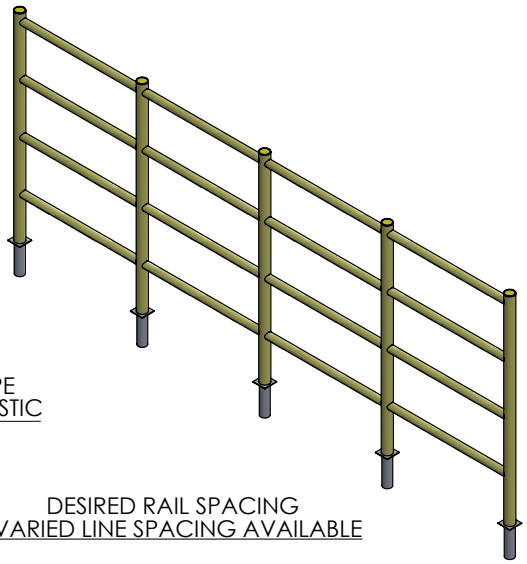

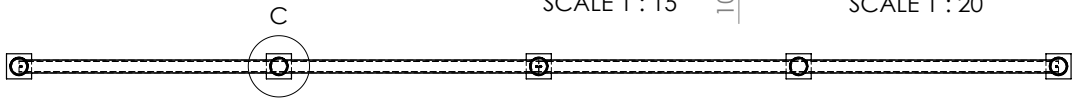

TOTAL WALL LENGTH

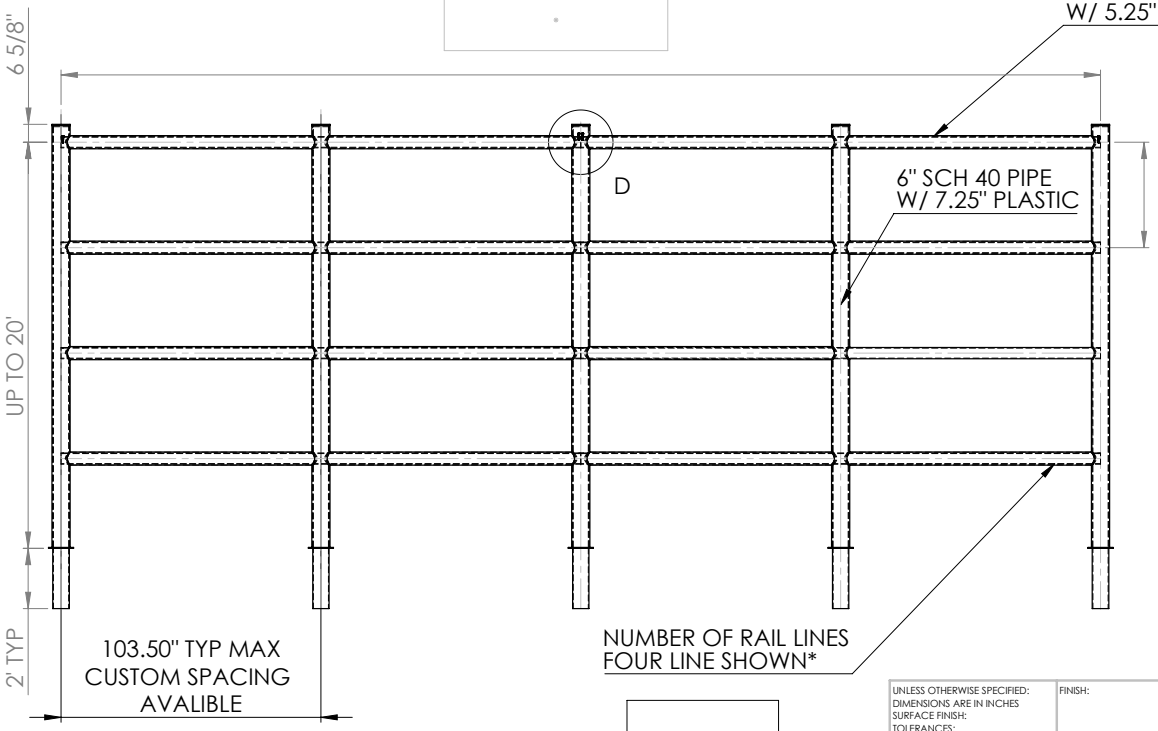

DESIRED RAIL SPACING
*VARIED LINE SPACING AVAILABLE

WALL HEIGHT

CORE DEPTH

NOTE*
-WALLS CONTINUOUS AND CAN MAKE 90 DEGREE TURNS.
-ASSEMBLY DRAWINGS AND LAYOUTS FOR FINAL DESIGN PROVIDED AFTER PURCHASE.

UNLESS OTHERWISE SPECIFIED: DIMENSIONS ARE IN INCHES SURFACE FINISH: TOLERANCES: LINEAR: ANGULAR:	FINISH:	DEBURR AND BREAK SHARP EDGES	DO NOT SCALE DRAWING	REVISION		
	NAME	SIGNATURE	DATE	TITLE: CORED WALL SYSTEM FORM		
DRAWN						
CHK'D						
APPV'D						
MFG						
Q.A				MATERIAL:	DWG NO. WALL-L-H-C	A3
				WEIGHT:	SCALE:1:50	SHEET 1 OF 2