HANDRAIL BASE MOUNT

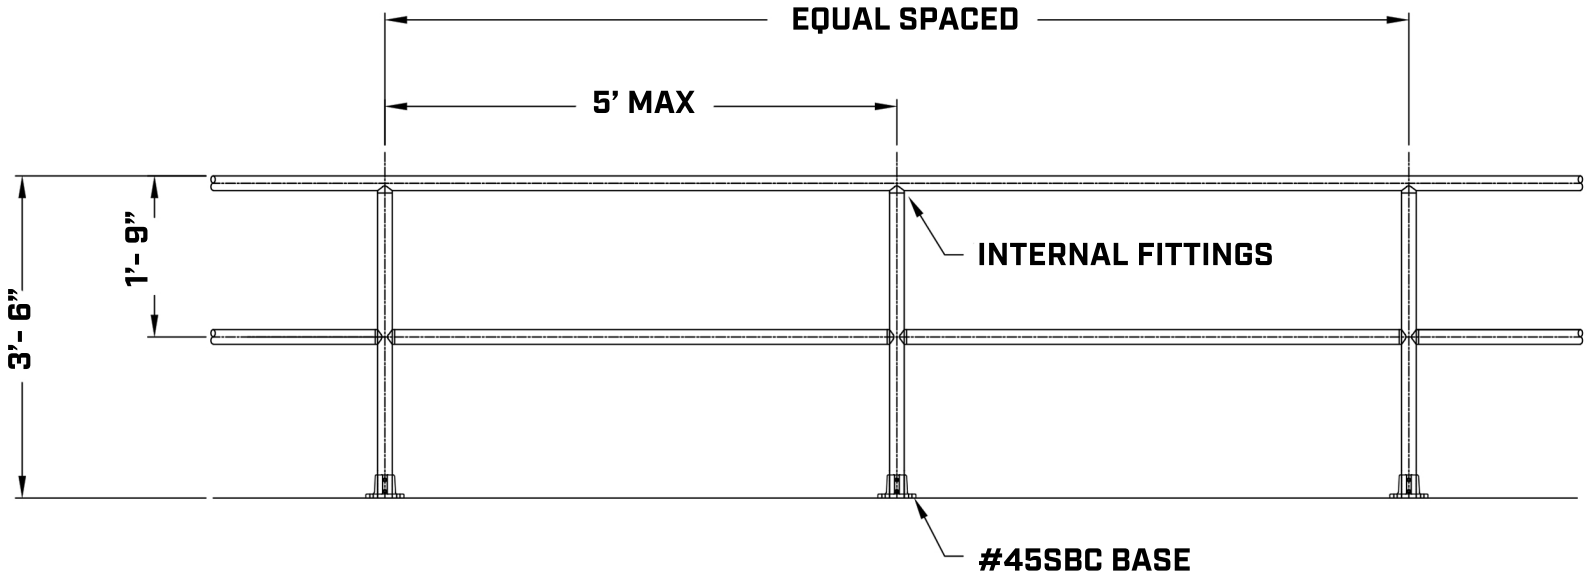

TYPICAL LEVEL 2-LINE HANDRAIL WITH INFILL
INTERNA-RAIL DETAIL

NO.	REVISIONS	DATE	APPROVED

PROJECT	CUSTOMER	DESCRIPTION
		HRI HANDRAIL TYP. ALUMINUM

DRAWN BY: GCC	APPROVED BY:	DATE:
PROJECT NO.: —		SCALE:
FINISH:		DRAWING NO.:
MATERIAL: ALUMINUM		SHEET 1 OF 1