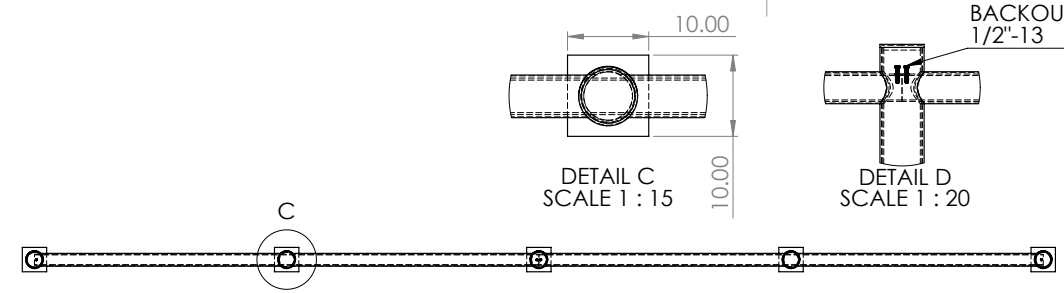

DETAIL C
SCALE 1 : 15

DETAIL D
SCALE 1 : 20

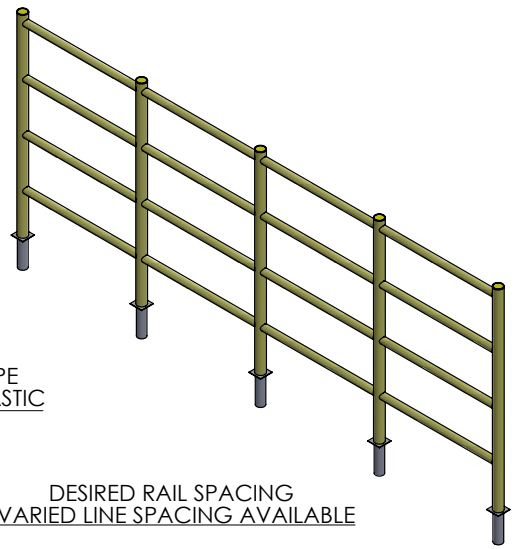

DESIRED RAIL SPACING
*VARIED LINE SPACING AVAILABLE

TOTAL WALL LENGTH

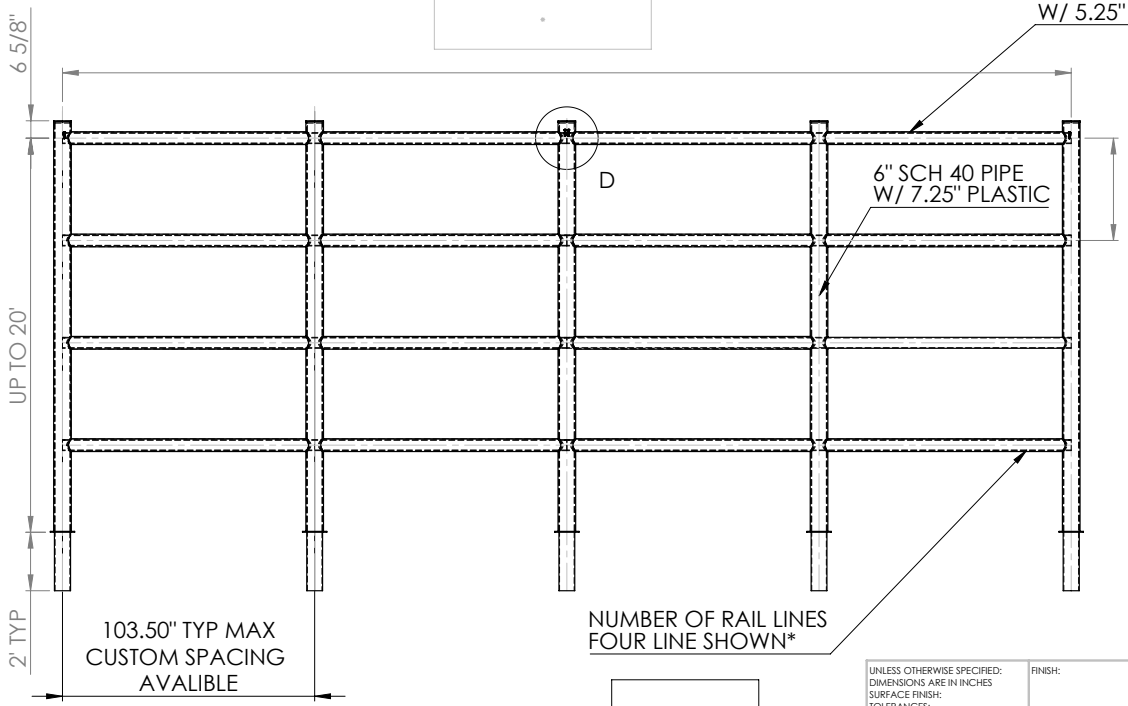

WALL HEIGHT

CORE DEPTH

NOTE*
-WALLS CONTINUOUS AND CAN MAKE 90 DEGREE TURNS.
-ASSEMBLY DRAWINGS AND LAYOUTS FOR FINAL DESIGN PROVIDED AFTER PURCHASE.

UNLESS OTHERWISE SPECIFIED: DIMENSIONS ARE IN INCHES SURFACE FINISH: TOLERANCES: LINEAR: ANGULAR:	FINISH:	DEBURR AND BREAK SHARP EDGES	DO NOT SCALE DRAWING	REVISION	
	NAME	SIGNATURE	DATE	TITLE: CORED WALL SYSTEM FORM	
DRAWN					
CHK'D					
APPV'D					
MFG					
Q.A				MATERIAL:	DWG NO. WALL-L-H-C A3
				WEIGHT:	SCALE:1:50 SHEET 1 OF 2

THIS DRAWING AND ALL THE INFORMATION THEREON IS THE PROPERTY OF THE IDEAL SHIELD, IS CONFIDENTIAL AND MUST NOT BE MADE PUBLIC, NOR COPIED, NOR USED, TO THE DISADVANTAGE OF SAID IDEAL SHIELD AND IS SUBJECT TO RETURN ON DEMAND
COPYRIGHT 2003
IDEAL SHIELD

idealSHIELD® MADE IN USA