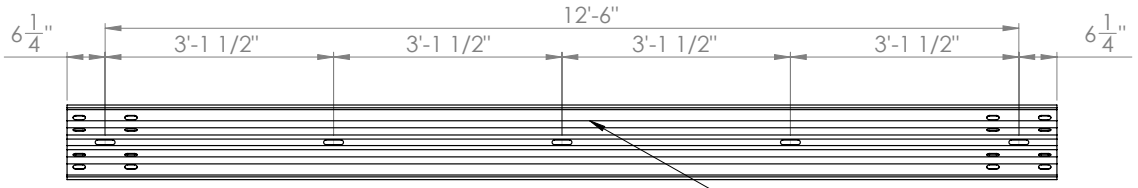

HWY W RAIL

FRONT VIEW

WRITE IN QUANTITY
OF HWY W RAIL

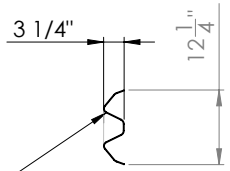

HWY W RAIL

SIDE VIEW

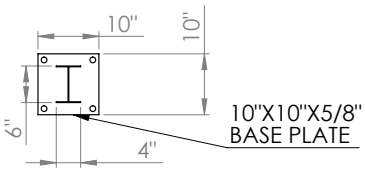

10"X10"X5/8"
BASE PLATE

W 6X9 STEEL POST

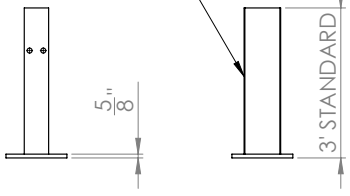

FRONT VIEW SIDE VIEW

WRITE IN QUANTITY
HWY 3' POST

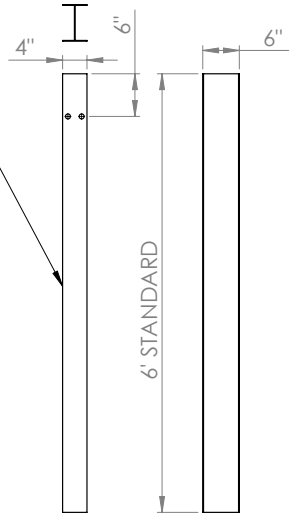

FRONT VIEW SIDE VIEW

WRITE IN QUANTITY
HWY POST 6'

END SECTION
FLARED

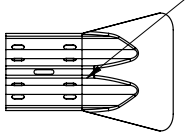

FRONT VIEW

SIDE VIEW

WRITE IN QUANTITY
HWY FLARED END

END SECTION
ROUNDED(BUFFER)

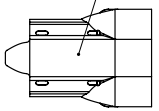

FRONT VIEW

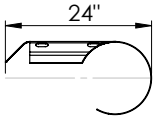

SIDE VIEW

WRITE IN QUANTITY
HWY BUFFER END

NOTE*
-CUSTOM POST HEIGHTS AVAILABLE
-ALL PRODUCTS COME GALVANIZED

CUSTOMER SIGNATURE

THIS DRAWING AND ALL THE INFORMATION THEREON IS THE PROPERTY OF THE IDEAL SHIELD, IS CONFIDENTIAL AND MUST NOT BE MADE PUBLIC, NOR COPIED, NOR USED, TO THE DISADVANTAGE OF SAID IDEAL SHIELD AND IS SUBJECT TO RETURN ON DEMAND
COPYRIGHT 2003
IDEAL SHIELD

UNLESS OTHERWISE SPECIFIED: DIMENSIONS ARE IN INCHES SURFACE FINISH: TOLERANCES: LINEAR: ANGULAR:	FINISH: HOT DIPPED GALVANIZED		DEBURR AND BREAK SHARP EDGES	DO NOT SCALE DRAWING	REVISION	
	NAME	SIGNATURE	DATE	TITLE: HIGHWAY GUARDRAIL ORDER FORM		
DRAWN						
CHK'D						
APPV'D						
MFG						
Q.A				MATERIAL: Steel	DWG NO. HWY-GRD-01	A3
				WEIGHT:	SCALE:1:20	SHEET 1 OF 2

ideal SHIELD® MADE IN USA