IDEAL SHIELD
2525 CLARK STREET
DETROIT, MICHIGAN
48209
1-866-825-8659
IDEALSHIELD.COM

IDEAL SHIELD CORE AND DROP HEAVY GUARDRAIL

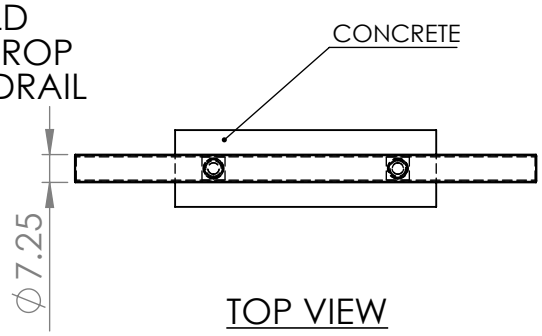

TOP VIEW

SPECIFICATIONS:
PRODUCT DESIGNED TO PROTECT CRITICAL ASSETS, WALLS, AND PEOPLE
PRODUCT SLEEVED IN PLASTIC - ELIMINATE THE NEED FOR PAINTING

-SIZE:
UP TO 27" TALL AND 12' WIDE
BASE - 6" CONCRETE EMBED

-MATERIAL:
6" SCH 40 STEEL PIPE RAILS
4" SCH 80 STEEL PIPE POSTS
A36 STEEL BASE PLATE
YELLOW OR GUNMETAL GRAY HDPE PLASTIC SLEEVED PIPE

-**FINISH/COLOR:**
BASE FINISH STANDARD COLD GALV
PLASTIC SLEEVE IN YELLOW OR GUNMETAL GREY

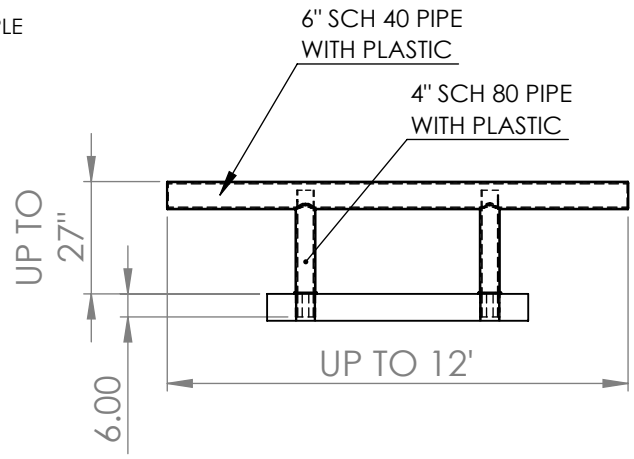

FRONT VIEW

-INSTALLATION:
1. MARK HOLES CENTER ON CENTER
2. USING A 5 1/8" CONCRETE DRILL BIT CORE 6"-8" INTO CONCRETE
3. DROP IN PLACE

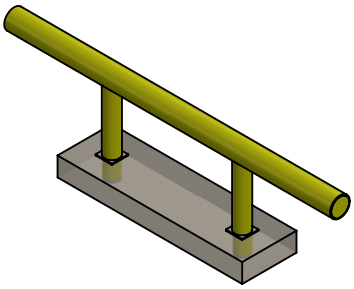

HEAVY-DUTY GUARDRAIL

IDEAL SHIELD SURFACE MOUNT HEAVY GUARDRAIL:
HGR-YL-L-H-C&D, HGR-GM-L-H-C&D

PART NUMBER DESCRIPTION

COLOR LENGTH
HGR-CLR-L-H-C&D
HEIGHT

THIS DRAWING AND ALL THE INFORMATION THEREON IS THE PROPERTY OF THE IDEAL SHIELD, IS CONFIDENTIAL AND MUST NOT BE MADE PUBLIC, NOR COPIED, NOR USED, TO THE DISADVANTAGE OF SAID IDEAL SHIELD AND IS SUBJECT TO RETURN ON DEMAND
COPYRIGHT 2003 IDEAL SHIELD

TITLE:
CORE AND DROP
IDEAL SHIELD
HEAVY GUARDRAIL

DWG NO. HGR-CLR-L-H-C&D | A

SCALE:1:50 | SHEET 1 OF 1