IDEAL SHIELD SIGN POST WITH BASE PLATE

IDEAL SHIELD
2525 CLARK STREET
DETROIT, MICHIGAN
48209
1-866-825-8659
IDEALSHIELD.COM

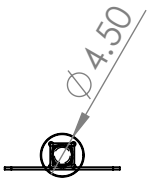

TOP VIEW

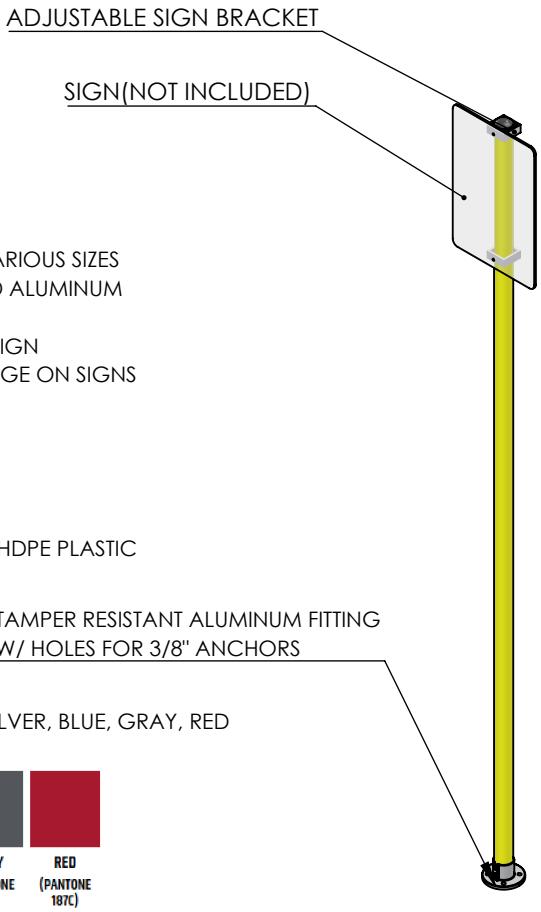

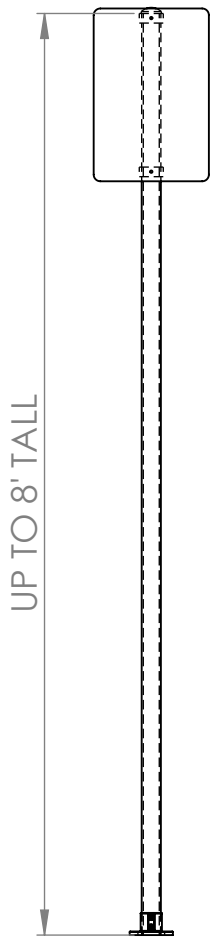

FRONT VIEW

SPECIFICATIONS:
PRODUCT DESIGNED TO HOLD A SIGN OF VARIOUS SIZES
PRODUCT SLEEVED IN PLASTIC OR ANODIZED ALUMINUM
- ELIMINATE THE NEED FOR PAINTING
SIGN BRACKETS CAN BE SET TO FIT ANY SIZE SIGN
*NOT RESPONSIBLE FOR WIND LOADS/DAMAGE ON SIGNS

-SIZE:
UP TO 8' TALL
ALUMINIUM BASEPLATE - 4"X6"
OTHER OPTIONS AVAILABLE

-MATERIAL:
1 1/4" SCH 10 STEEL PIPE RAILS SLEEVED IN 2" HDPE PLASTIC
OR
1 1/2" ANODIZED ALUMINUM SCH 40
ALUMINUM SIGN BRACKET
ALUMIMUM BASEPLATE

-FINISH/COLOR:
PLASTIC SLEEVE IN YELLOW, BLACK, WHITE, SILVER, BLUE, GRAY, RED

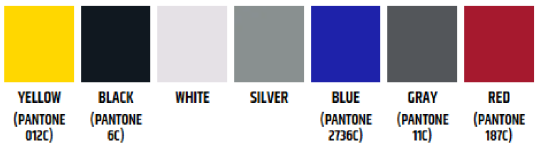

OR
ANODIZED ALUMINUM
NOTE* CORE IN GROUND, SIDE MOUNT, AND CUSTOM OPTIONS AVAILABLE

-INSTALLATION:
1. SET FIRST SECTION OF RAIL IN DESIRED LOCATION
2. USING BASEPLATE AS TEMPLATE MARK HOLES IN CONCRETE
2. DRILL HOLES IN CONCRETE FOR QTY:4 - 3/8" DIA ANCHORS(NOT INCLUDED) FOR ALUMINUM BASEPLATE
3. PLACE ANCHOR
4. SECURE ANCHORS IN PLACE

SIGN POST WITH BASE PLATE
IDEAL SHIELD SIGN POST

PART NUMBER
DESCRIPTION

COLOR INSTALL
ISS-CLR-HEIGHT-B,C
HEIGHT

THIS DRAWING AND ALL THE INFORMATION THEREON IS THE PROPERTY OF THE IDEAL SHIELD, IS CONFIDENTIAL AND MUST NOT BE MADE PUBLIC, NOR COPIED, NOR USED, TO THE DISADVANTAGE OF SAID IDEAL SHIELD AND IS SUBJECT TO RETURN ON DEMAND
COPYRIGHT 2003 IDEAL SHIELD

TITLE:
IDEAL SHIELD SIGN POST WITH BASE PLATE

DWG NO.
ISS-CLR-HEIGHT-B,C

A

SCALE:1:20

SHEET 1 OF 1