IDEAL SHIELD DECORATIVE 10" OSCAR-S 1/4" BOLLARD COVER WITH 6" CORED BOLLARD SPECIFICATION SHEET

IDEAL SHIELD
2525 CLARK STREET
DETROIT, MICHIGAN
48209
1-866-825-8659
IDEALSHIELD.COM

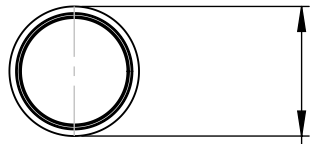

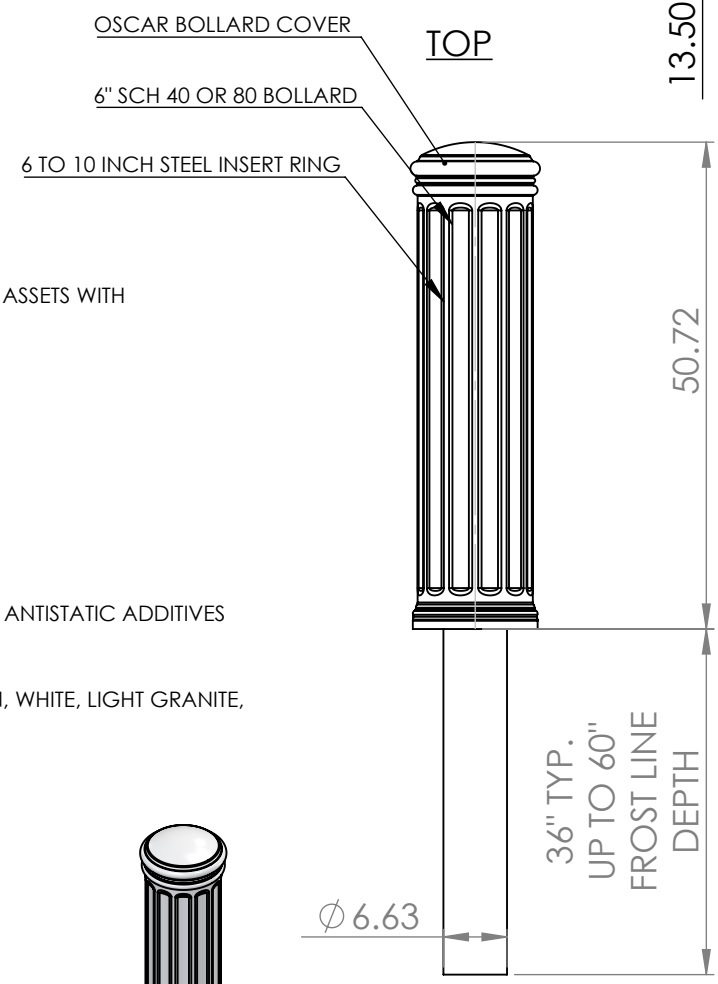

FRONT VIEW

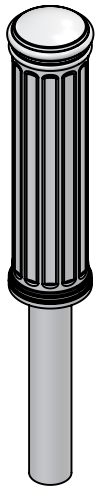

BOTTOM VIEW

SPECIFICATIONS:

6" CORE IN GROUND BOLLARD/GUARD FOR PROTECTING CRITICAL ASSETS WITH 10" DECORATIVE COVER

-SIZE:
50 3/4"" TALL OSCAR COVER
48" TALL 6" CORE IN GROUND BOLLARD SCH 40 OR 80 THICKNESS
UP TO 60" DEPTH

-MATERIAL:
A500/A53 STEEL PIPE
STEEL INSERT RING 6-10 INCH
THERMOPLASTIC POLYETHYLENE W/ ULTRAVIOLET PROTECTION AND ANTISTATIC ADDITIVES

COLOR**:** 9 STOCK STANDARD COLORS AVAILABLE
(BLACK, URBAN BRONZE, 402 GRAY, GRAY , FOREST GREEN, BROWN, WHITE, LIGHT GRANITE, DARK GRANITE)
ANY COLOR MATCH AVAILABLE WITH PANTONE NUMBER

INSTALLATION STRIPS: QTY:2 NEOPRENE ADHESIVE FOAM TAPE

-INSTALLATION:
1. AUGER OR CORED OUT 8-10 INCH HOLE
2. SET BOLLARD AND BRACE
3. POUR CONCRETE AND WAIT TO CURE
5. SLIDE ON STEEL INSERT RING
6. REMOVE BACKING FROM THE ADHESIVE TAPE AND WRAP AROUND STEEL BOLLARD
7. SLIDE IDEAL SHIELD BOLLARD COVER OVER POST

OSCAR DECORATIVE 6" CORED BOLLARD

IDEAL SHIELD BOLLARD WITH SLEEVE

TITLE: 10" OSCAR S WITH 6" CORED BOLLARD

THIS DRAWING AND ALL THE INFORMATION THEREON IS THE PROPERTY OF THE IDEAL SHIELD, IS CONFIDENTIAL AND MUST NOT BE MADE PUBLIC, NOR COPIED, NOR USED, TO THE DISADVANTAGE OF SAID IDEAL SHIELD AND IS SUBJECT TO RETURN ON DEMAND
COPYRIGHT 2003 IDEAL SHIELD

DWG NO.	
OSCAR-COLOR-10-52-S PIPE-06-48-C-CD-FIN	A
SCALE:1:10	SHEET 1 OF 1