IDEAL SHIELD DECORATIVE 10" OSCAR-SBP 1/4" BOLLARD COVER WITH C40/S30 BOLLARD SPECIFICATION SHEET

IDEAL SHIELD
2525 CLARK STREET
DETROIT, MICHIGAN
48209
1-866-825-8659
IDEALSHIELD.COM

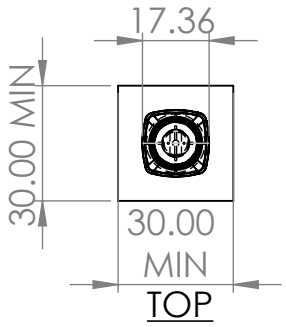

SPECIFICATIONS:
DUAL CERTIFIED C40/S30 SET AND POUR BOLLARD WITH DECORATIVE OSCAR SLEEVE
DESIGNED TO STOP A 5000LB VEHICLE GOING 30MPH
DESIGNED TO STOP A 2500LB VEHICLE GOING 40MPH
ASTM F3016-14 S30 P1 or ASTM F2656-07 C40

-SIZE:
63.5" TALL OSCAR COVER WITH 36" TALL 30 DEEP SET AND POUR STAND ALONE BOLLARD

-MATERIAL:
C40/S30 STAND ALONE BOLLARD
QTY:2 REBAR
6 TO 10 INCH STEEL INSERT
THERMOPLASTIC POLYETHYLENE W/ ULTRAVIOLET PROTECTION AND ANTISTATIC ADDITIVES

COLOR: 9 STOCK STANDARD COLORS AVAILABLE
(BLACK, URBAN BRONZE, 402 GRAY, GRAY , FOREST GREEN, BROWN, WHITE, LIGHT GRANITE, DARK GRANITE)
ANY COLOR MATCH AVAILABLE WITH PANTONE NUMBER

INSTALLATION STRIPS: QTY:2 NEOPRENE ADHESIVE FOAM TAPE

-INSTALLATION:
1. VISIT IDEALSHIELD.COM FOR BOLLARD INSTALL INFORMATION
2. REMOVE BACKING FROM THE ADHESIVE TAPE AND WRAP AROUND STEEL BOLLARD
3. SLIDE IDEAL SHIELD BOLLARD COVER OVER POST

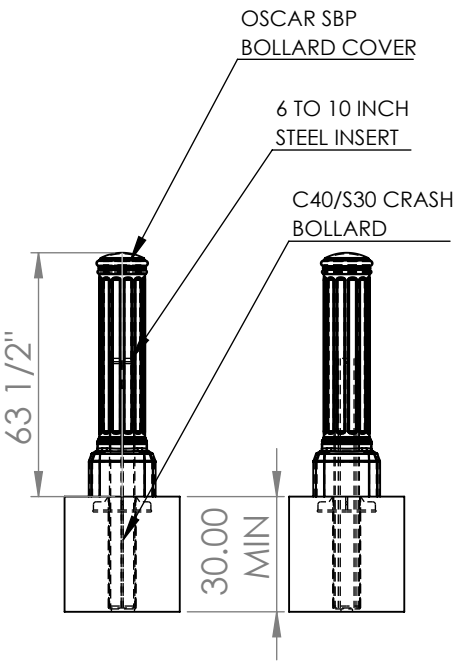

SIDE VIEW FRONT VIEW

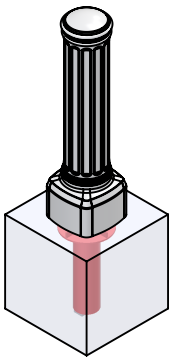

OSCAR DECORATIVE C40/S30 BOLLARD
IDEAL SHIELD

TITLE: 10" OSCAR SBP SLEEVE W/ C40/S30 SET AND POUR BOLLARD

DWG NO. OSCAR-CR-10-SBP C40/S30 | A

SCALE:1:10 | SHEET 1 OF 1

THIS DRAWING AND ALL THE INFORMATION THEREON IS THE PROPERTY OF THE IDEAL SHIELD, IS CONFIDENTIAL AND MUST NOT BE MADE PUBLIC, NOR COPIED, NOR USED, TO THE DISADVANTAGE OF SAID IDEAL SHIELD AND IS SUBJECT TO RETURN ON DEMAND
COPYRIGHT 2003 IDEAL SHIELD