IDEAL SHIELD DECORATIVE 10" OSCAR-SBP 1/4" BOLLARD COVER WITH M30/K4 BOLLARD SPECIFICATION SHEET

IDEAL SHIELD
2525 CLARK STREET
DETROIT, MICHIGAN
48209
1-866-825-8659
IDEALSHIELD.COM

SPECIFICATIONS:
M30 SET AND POUR BOLLARD WITH DECORATIVE OSCAR SLEEVE
DESIGN TO STOP A 15,000LB VEHICLE GOING 30MPH

-SIZE:
63 1/2" TALL OSCAR COVER WITH 39 1/2" TALL 33 DEEP SET AND POUR STAND ALONE BOLLARD

-MATERIAL:
M30/K4 STAND ALONE BOLLARD
QTY:6 REBAR
THERMOPLASTIC POLYETHYLENE W/ ULTRAVIOLET PROTECTION AND ANTISTATIC ADDITIVES

COLOR: 9 STOCK STANDARD COLORS AVAILABLE
(BLACK, URBAN BRONZE, 402 GRAY, GRAY , FOREST GREEN, BROWN, WHITE, LIGHT GRANITE, DARK GRANITE)
ANY COLOR MATCH AVAILABLE WITH PANTONE NUMBER

INSTALLATION STRIPS: QTY:2 NEOPRENE ADHESIVE FOAM TAPE

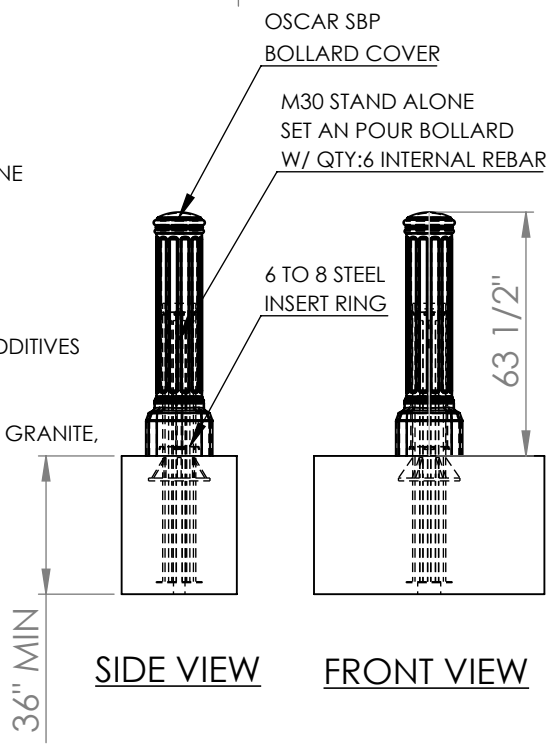

-INSTALLATION:
1. VISIT IDEALSHIELD.COM FOR BOLLARD INSTALL INFORMATION
2. REMOVE BACKING FROM THE ADHESIVE TAPE AND WRAP AROUND STEEL BOLLARD
3. SLIDE IDEAL SHIELD BOLLARD COVER OVER POST

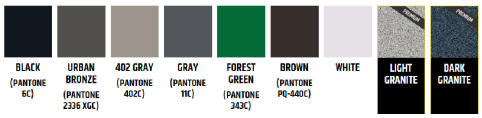

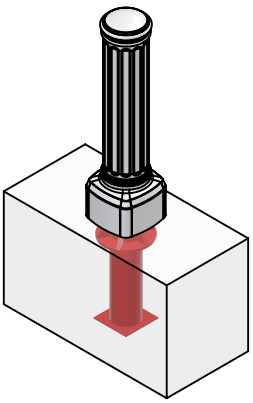

OSCAR DECORATIVE M30 BOLLARD
IDEAL SHIELD

TITLE:
10" OSCAR SBP SLEEVE W/ M30/K4 SET AND POUR BOLLARD

DWG NO. OSCAR-CR-10-60-SBP M30-SPB | A

SCALE:1:10 | SHEET 1 OF 1

THIS DRAWING AND ALL THE INFORMATION THEREON IS THE PROPERTY OF THE IDEAL SHIELD, IS CONFIDENTIAL AND MUST NOT BE MADE PUBLIC, NOR COPIED, NOR USED, TO THE DISADVANTAGE OF SAID IDEAL SHIELD AND IS SUBJECT TO RETURN ON DEMAND
COPYRIGHT 2003 IDEAL SHIELD