IDEAL SHIELD
DECORATIVE 10" OSCAR-SBP2
1/4" BOLLARD COVER
SPECIFICATION SHEET

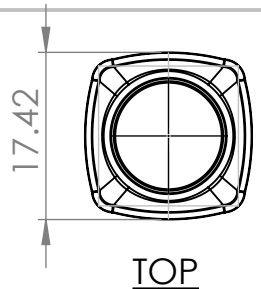

TOP

IDEAL SHIELD
2525 CLARK STREET
DETROIT, MICHIGAN
48209
1-866-825-8659
IDEALSHIELD.COM

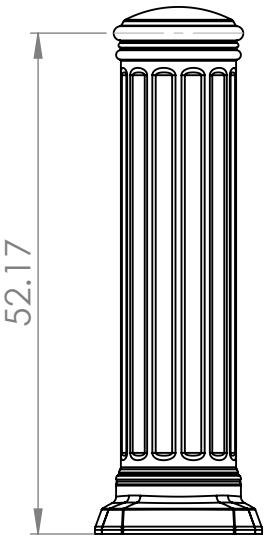

FRONT VIEW

SPECIFICATIONS:

PRODUCT DESIGNED TO COVER UP TO A 10" PROTECTIVE PIPE BOLLARD AND PROVIDE A STYLIZED AESTHETIC

-SIZE:
COVER UP TO 52" TALL -10" SCH(ANY SCHEDULE) PIPE(10 3/4" OD)

-MATERIAL:
THERMOPLASTIC POLYETHYLENE W/ ULTRAVIOLET PROTECTION AND ANTISTATIC ADDITIVES

COLOR**:** 9 STOCK STANDARD COLORS AVAILABLE
(BLACK, URBAN BRONZE, 402 GRAY, GRAY , FOREST GREEN, BROWN, WHITE, LIGHT GRANITE, DARK GRANITE)
ANY COLOR MATCH AVAILABLE WITH PANTONE NUMBER

INSTALLATION STRIPS: QTY:2 NEOPRENE ADHESIVE FOAM TAPE

-INSTALLATION:
1. REMOVE BACKING FROM THE ADHESIVE TAPE AND WRAP AROUND STEEL BOLLARD APPROXIMATELY 6" FROM THE TOP. MAKE SURE TO LEAVE A 1" GAP BETWEEN ENDS OF TAPE TO ALLOW AIRFLOW WHILE INSTALLING THE COVER
2. REMOVE THE BACK OF THE SECOND ADHESIVE TAPE STRIP AND WRAP FIRMLY AROUND THE BOTTOM OF THE POST, APPROXIMATELY 6" FROM THE BOTTOM.
3. WITH TAPE IN PLACE SLIDE THE COVER SLOWLY ON THE BOLLARD

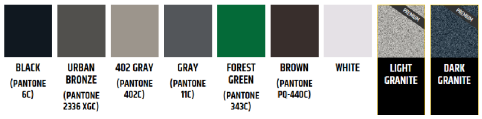

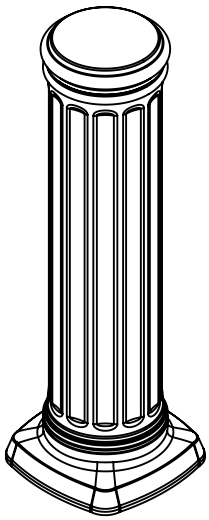

OSCAR DECORATIVE BOLLARD
IDEAL SHIELD BOLLARD COVER

PART NUMBER DESCRIPTION:

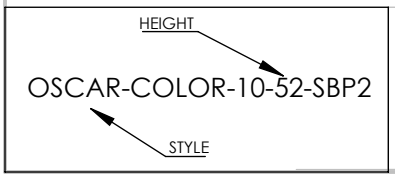

THIS DRAWING AND ALL THE INFORMATION THEREON IS THE PROPERTY OF THE IDEAL SHIELD, IS CONFIDENTIAL AND MUST NOT BE MADE PUBLIC, NOR COPIED, NOR USED, TO THE DISADVANTAGE OF SAID IDEAL SHIELD AND IS SUBJECT TO RETURN ON DEMAND
COPYRIGHT 2003 IDEAL SHIELD

TITLE:
10" OSCAR DECORATIVE BOLLARD COVER - MID

DWG NO.
OSCAR-COLOR-10-60-SBP2

A

SCALE:1:10

SHEET 1 OF 1

IDEAL SHIELD
DECORATIVE 10" OSCAR-SBP2
1/4" BOLLARD COVER
WITH 6" PLATED BOLLARD
SPECIFICATION SHEET

IDEAL SHIELD
2525 CLARK STREET
DETROIT, MICHIGAN
48209
1-866-825-8659
IDEALSHIELD.COM

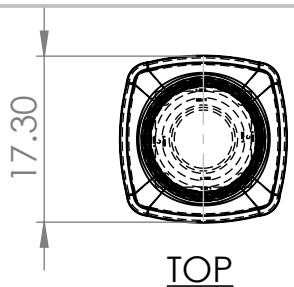

TOP

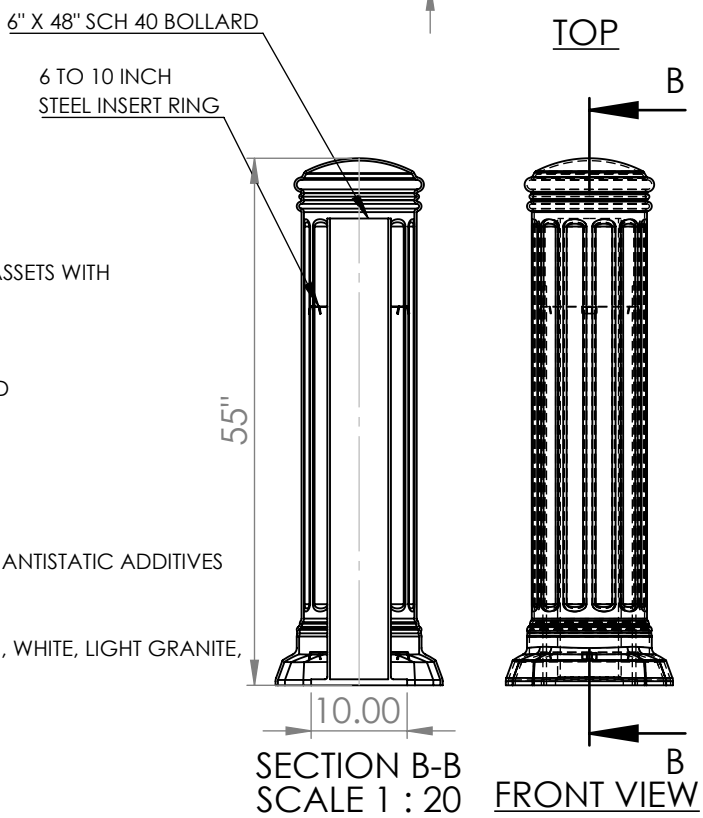

SECTION B-B
SCALE 1 : 20

B
FRONT VIEW

SPECIFICATIONS:
6" SURFACE MOUNT BOLLARD/GUARD FOR PROTECTING CRITICAL ASSETS WITH 10" DECORATIVE COVER

-SIZE:
55" TALL OSCAR COVER WITH 48" TALL 6" SURFACE MOUNT BOLLARD
10X10X5/8" BASEPLATE

-MATERIAL:
A500/A53 STEEL PIPE
STEEL INSERT RING 6-10 INCH
THERMOPLASTIC POLYETHYLENE W/ ULTRAVIOLET PROTECTION AND ANTISTATIC ADDITIVES

COLOR**:** 9 STOCK STANDARD COLORS AVAILABLE
(BLACK, URBAN BRONZE, 402 GRAY, GRAY , FOREST GREEN, BROWN, WHITE, LIGHT GRANITE, DARK GRANITE)
ANY COLOR MATCH AVAILABLE WITH PANTONE NUMBER

INSTALLATION STRIPS: QTY:2 NEOPRENE ADHESIVE FOAM TAPE

-INSTALLATION:
1. USING BASEPLATE AS TEMPLATE MARK HOLES IN CONCRETE
2. DRILL HOLES IN CONCRETE FOR 4 - 3/4 INCH ANCHORS(NOT INCLUDED)
3. SET IN DESIRED LOCATION
4. SECURE ANCHORS IN PLACE
5. SLIDE ON STEEL INSERT RING
6. REMOVE BACKING FROM THE ADHESIVE TAPE AND WRAP AROUND STEEL BOLLARD
7. SLIDE IDEAL SHIELD BOLLARD COVER OVER POST

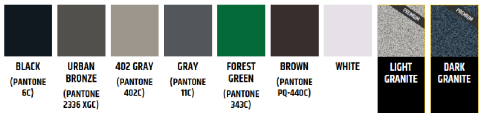

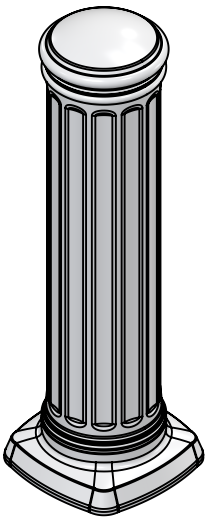

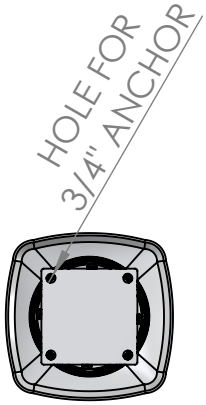

BOTTOM VIEW

OSCAR DECORATIVE 6" SM BOLLARD
IDEAL SHIELD BOLLARD COVER

TITLE: 10" OSCAR SBP2 WITH 6" SURFACE MOUNT BOLLARD

DWG NO. OSCAR-COLOR-10-52-SBP2
PIPE-06-48-P-FIN

A

SCALE:1:10

SHEET 1 OF 1

THIS DRAWING AND ALL THE INFORMATION THEREON IS THE PROPERTY OF THE IDEAL SHIELD, IS CONFIDENTIAL AND MUST NOT BE MADE PUBLIC, NOR COPIED, NOR USED, TO THE DISADVANTAGE OF SAID IDEAL SHIELD AND IS SUBJECT TO RETURN ON DEMAND
COPYRIGHT 2003 IDEAL SHIELD

IDEAL SHIELD DECORATIVE 10" OSCAR-SBP2 1/4" BOLLARD COVER WITH 8" PLATED BOLLARD SPECIFICATION SHEET

IDEAL SHIELD
2525 CLARK STREET
DETROIT, MICHIGAN
48209
1-866-825-8659
IDEALSHIELD.COM

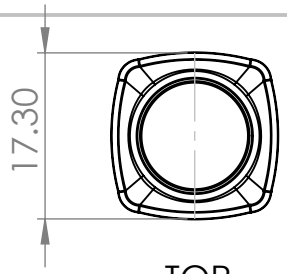

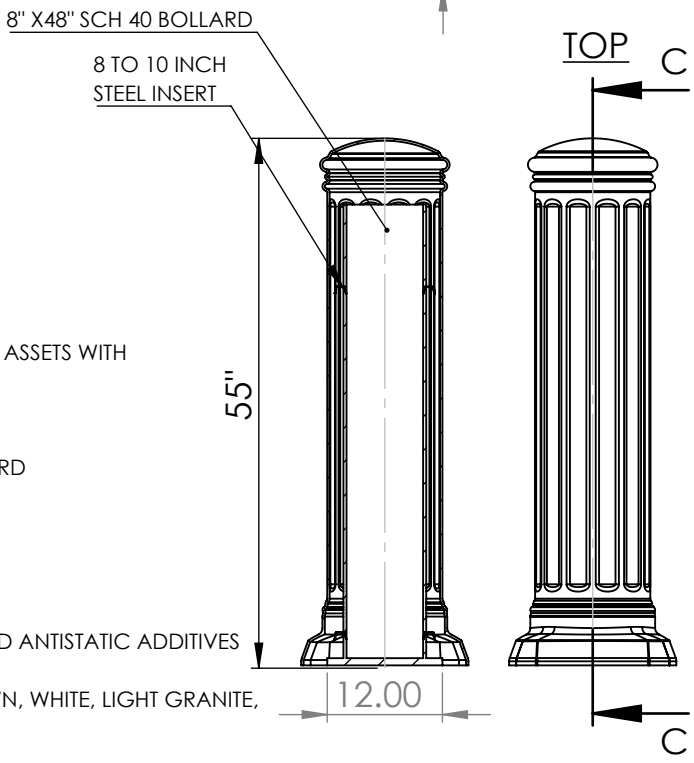

SECTION C-C
SCALE 1 : 20

FRONT VIEW

SPECIFICATIONS:

8" SURFACE MOUNT BOLLARD/GUARD FOR PROTECTING CRITICAL ASSETS WITH 10 DECORATIVE COVER

-SIZE:
55" TALL OSCAR COVER WITH 48" TALL 8" SURFACE MOUNT BOLLARD
12X12X3/4"" BASEPLATE

-MATERIAL:
A500/A53 STEEL PIPE
STEEL INSERT RING 8-10 INCH
THERMOPLASTIC POLYETHYLENE W/ ULTRAVIOLET PROTECTION AND ANTISTATIC ADDITIVES
COLOR: 9 STOCK STANDARD COLORS AVAILABLE
(BLACK, URBAN BRONZE, 402 GRAY, GRAY , FOREST GREEN, BROWN, WHITE, LIGHT GRANITE, DARK GRANITE)
ANY COLOR MATCH AVAILABLE WITH PANTONE NUMBER

INSTALLATION STRIPS: QTY:2 NEOPRENE ADHESIVE FOAM TAPE

-INSTALLATION:
1. USING BASEPLATE AS TEMPLATE MARK HOLES IN CONCRETE
2. DRILL HOLES IN CONCRETE FOR 4 - 3/4 INCH ANCHORS(NOT INCLUDED)
3. SET IN DESIRED LOCATION
4. SECURE ANCHORS IN PLACE
5. SLIDE ON STEEL INSERT RING
6. REMOVE BACKING FROM THE ADHESIVE TAPE AND WRAP AROUND STEEL BOLLARD
7. SLIDE IDEAL SHIELD BOLLARD COVER OVER POST

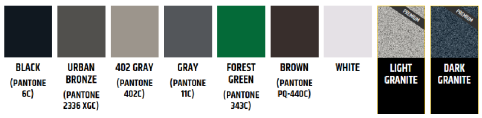

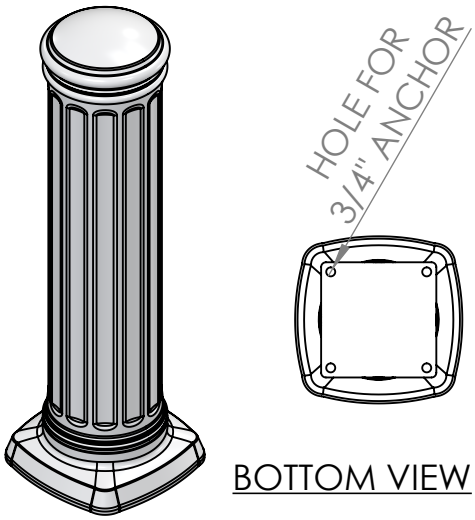

BOTTOM VIEW

OSCAR DECORATIVE 8" SM BOLLARD
IDEAL SHIELD BOLLARD COVER

THIS DRAWING AND ALL THE INFORMATION THEREON IS THE PROPERTY OF THE IDEAL SHIELD, IS CONFIDENTIAL AND MUST NOT BE MADE PUBLIC, NOR COPIED, NOR USED, TO THE DISADVANTAGE OF SAID IDEAL SHIELD AND IS SUBJECT TO RETURN ON DEMAND
COPYRIGHT 2003 IDEAL SHIELD

TITLE: 10" OSCAR SBP2 WITH 8" SURFACE MOUNT BOLLARD

DWG NO. OSCAR-COLOR-10-52-SBP2 PIPE-08-48-P-FIN

A

SCALE:1:10

SHEET 1 OF 1

IDEAL SHIELD
DECORATIVE 10" OSCAR-SBP2
1/4" BOLLARD COVER
WITH 6" CORED BOLLARD
SPECIFICATION SHEET

IDEAL SHIELD
2525 CLARK STREET
DETROIT, MICHIGAN
48209
1-866-825-8659
IDEALSHIELD.COM

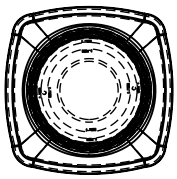

TOP

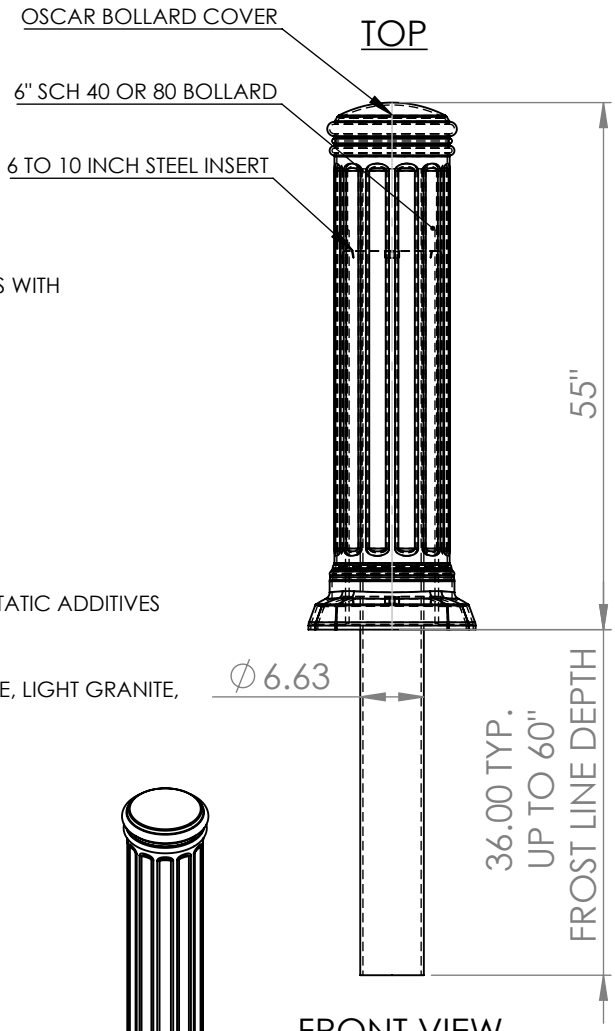

FRONT VIEW

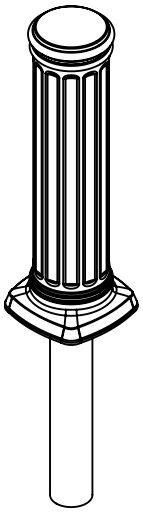

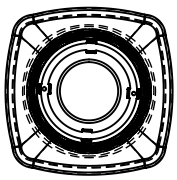

BOTTOM VIEW

SPECIFICATIONS:

6" CORE IN GROUND BOLLARD/GUARD FOR PROTECTING CRITICAL ASSETS WITH 10" DECORATIVE COVER

-SIZE:
55" TALL OSCAR COVER
48" TALL 6" CORE IN GROUND BOLLARD WITH SCH 40 OR 80 THICKNESS
UP TO 60" DEPTH

-MATERIAL:
A500/A53 STEEL PIPE
STEEL INSERT RING 6-10 INCH
THERMOPLASTIC POLYETHYLENE W/ ULTRAVIOLET PROTECTION AND ANTISTATIC ADDITIVES

COLOR: 9 STOCK STANDARD COLORS AVAILABLE
(BLACK, URBAN BRONZE, 402 GRAY, GRAY , FOREST GREEN, BROWN, WHITE, LIGHT GRANITE, DARK GRANITE)
ANY COLOR MATCH AVAILABLE WITH PANTONE NUMBER

INSTALLATION STRIPS: QTY:2 NEOPRENE ADHESIVE FOAM TAPE

-INSTALLATION:
1. AUGER OR CORED OUT 8-10 INCH HOLE
2. SET BOLLARD AND BRACE
3. POUR CONCRETE AND WAIT TO CURE
5. SLIDE ON STEEL INSERT RING
6. REMOVE BACKING FROM THE ADHESIVE TAPE AND WRAP AROUND STEEL BOLLARD
7. SLIDE IDEAL SHIELD BOLLARD COVER OVER POST

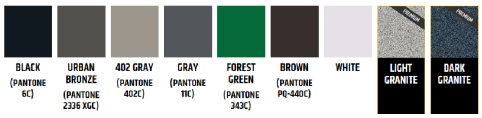

OSCAR DECORATIVE 6" CORED BOLLARD

IDEAL SHIELD BOLLARD WITH SLEEVE

TITLE: 10" OSCAR SBP2 WITH 6" CORED BOLLARD

THIS DRAWING AND ALL THE INFORMATION THEREON IS THE PROPERTY OF THE IDEAL SHIELD, IS CONFIDENTIAL AND MUST NOT BE MADE PUBLIC, NOR COPIED, NOR USED, TO THE DISADVANTAGE OF SAID IDEAL SHIELD AND IS SUBJECT TO RETURN ON DEMAND
COPYRIGHT 2003 IDEAL SHIELD

DWG NO. OSCAR-COLOR-10-52-SBP2 PIPE-06-48-C-CD-FIN | A

SCALE:1:10 | SHEET 1 OF 1

IDEAL SHIELD DECORATIVE 10" OSCAR-SBP2 1/4" BOLLARD COVER WITH C40/S30 BOLLARD SPECIFICATION SHEET

IDEAL SHIELD
2525 CLARK STREET
DETROIT, MICHIGAN
48209
1-866-825-8659
IDEALSHIELD.COM

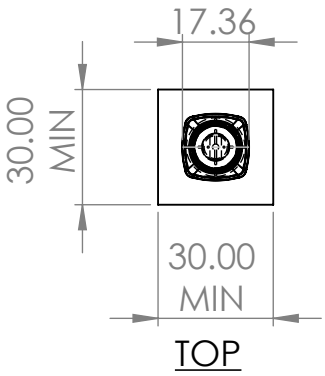

SPECIFICATIONS:
DUAL CERTIFIED C40/S30 SET AND POUR BOLLARD WITH DECORATIVE OSCAR SLEEVE
DESIGNED TO STOP A 5000LB VEHICLE GOING 30MPH
DESIGNED TO STOP A 2500LB VEHICLE GOING 40MPH
ASTM F3016-14 S30 P1 or ASTM F2656-07 C40

-SIZE:
55" TALL OSCAR COVER WITH 36" TALL 30 DEEP SET AND POUR STAND ALONE BOLLARD

-MATERIAL:
C40/S30 STAND ALONE BOLLARD
QTY:2 REBAR
6 TO 10 INCH STEEL INSERT
THERMOPLASTIC POLYETHYLENE W/ ULTRAVIOLET PROTECTION AND ANTISTATIC ADDITIVES

COLOR: 9 STOCK STANDARD COLORS AVAILABLE
(BLACK, URBAN BRONZE, 402 GRAY, GRAY , FOREST GREEN, BROWN, WHITE, LIGHT GRANITE, DARK GRANITE)
ANY COLOR MATCH AVAILABLE WITH PANTONE NUMBER

INSTALLATION STRIPS: QTY:2 NEOPRENE ADHESIVE FOAM TAPE

-INSTALLATION:
1. VISIT IDEALSHIELD.COM FOR BOLLARD INSTALL INFORMATION
2. REMOVE BACKING FROM THE ADHESIVE TAPE AND WRAP AROUND STEEL BOLLARD
3. SLIDE IDEAL SHIELD BOLLARD COVER OVER POST

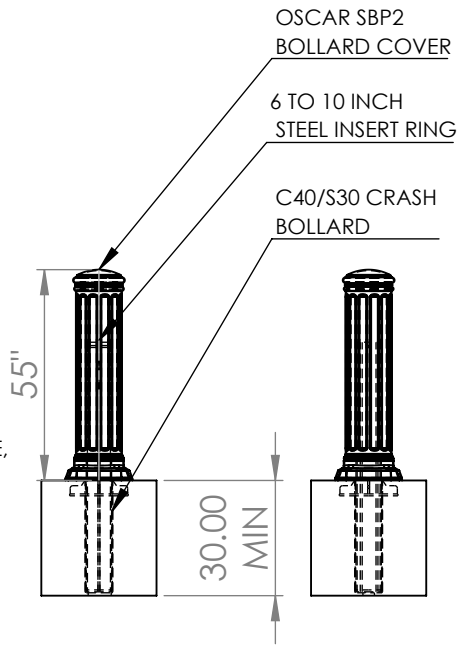

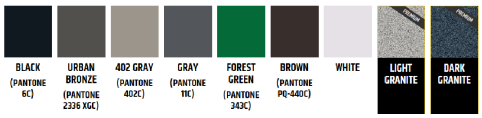

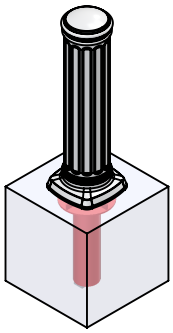

OSCAR DECORATIVE C40/S30 BOLLARD
IDEAL SHIELD

TITLE: 10" OSCAR SBP2 SLEEVE W/ C40/S30 SET AND POUR BOLLARD

DWG NO. OSCAR-CR-10-SBP2 C40/S30 | A

SCALE:1:10 | SHEET 1 OF 1

THIS DRAWING AND ALL THE INFORMATION THEREON IS THE PROPERTY OF THE IDEAL SHIELD, IS CONFIDENTIAL AND MUST NOT BE MADE PUBLIC, NOR COPIED, NOR USED, TO THE DISADVANTAGE OF SAID IDEAL SHIELD AND IS SUBJECT TO RETURN ON DEMAND
COPYRIGHT 2003 IDEAL SHIELD

IDEAL SHIELD DECORATIVE 10" OSCAR-SBP2 1/4" BOLLARD COVER WITH M30/K4 BOLLARD SPECIFICATION SHEET

IDEAL SHIELD
2525 CLARK STREET
DETROIT, MICHIGAN
48209
1-866-825-8659
IDEALSHIELD.COM

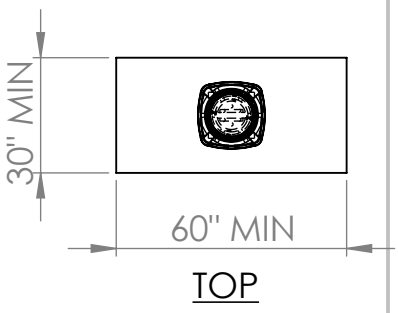

SPECIFICATIONS:
M30 SET AND POUR BOLLARD WITH DECORATIVE OSCAR SLEEVE
DESIGN TO STOP A 15,000LB VEHICLE GOING 30MPH

-SIZE:
55" TALL OSCAR COVER WITH 39 1/2" TALL 33 DEEP SET AND POUR STAND ALONE BOLLARD

-MATERIAL:
M30/K4 STAND ALONE BOLLARD
QTY:6 REBAR
THERMOPLASTIC POLYETHYLENE W/ ULTRAVIOLET PROTECTION AND ANTISTATIC ADDITIVES

COLOR: 9 STOCK STANDARD COLORS AVAILABLE
(BLACK, URBAN BRONZE, 402 GRAY, GRAY , FOREST GREEN, BROWN, WHITE, LIGHT GRANITE, DARK GRANITE)
ANY COLOR MATCH AVAILABLE WITH PANTONE NUMBER

INSTALLATION STRIPS: QTY:2 NEOPRENE ADHESIVE FOAM TAPE

-INSTALLATION:
1. VISIT IDEALSHIELD.COM FOR BOLLARD INSTALL INFORMATION
2. REMOVE BACKING FROM THE ADHESIVE TAPE AND WRAP AROUND STEEL BOLLARD
3. SLIDE IDEAL SHIELD BOLLARD COVER OVER POST

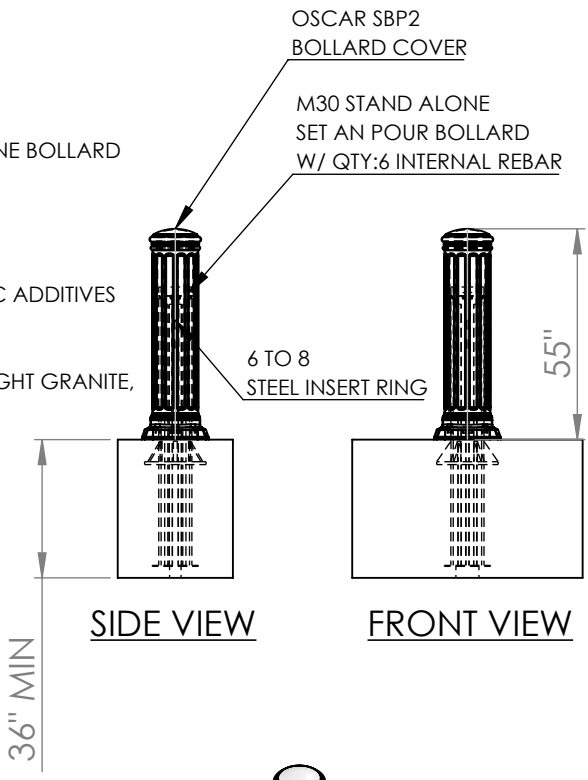

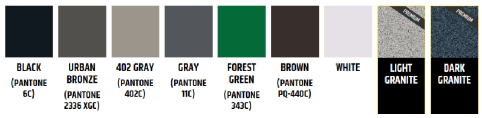

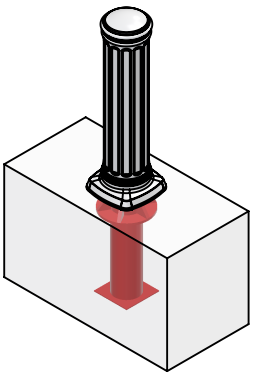

OSCAR DECORATIVE M30 BOLLARD
IDEAL SHIELD

THIS DRAWING AND ALL THE INFORMATION THEREON IS THE PROPERTY OF THE IDEAL SHIELD, IS CONFIDENTIAL AND MUST NOT BE MADE PUBLIC, NOR COPIED, NOR USED, TO THE DISADVANTAGE OF SAID IDEAL SHIELD AND IS SUBJECT TO RETURN ON DEMAND
COPYRIGHT 2003 IDEAL SHIELD

TITLE:
10" OSCAR SBP2 SLEEVE W/ M30/K4 SET AND POUR BOLLARD

DWG NO.	
OSCAR-CR-10-55-SB2 M30-SPB	A
SCALE:1:10	SHEET 1 OF 1

IDEAL SHIELD DECORATIVE 10" OSCAR-SBP2 1/4" BOLLARD COVER WITH M50 BOLLARD SPECIFICATION SHEET

IDEAL SHIELD
2525 CLARK STREET
DETROIT, MICHIGAN
48209
1-866-825-8659
IDEALSHIELD.COM

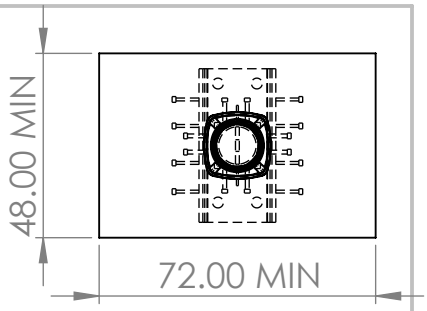

TOP

SPECIFICATIONS:
M50 SET AND POUR BOLLARD WITH DECORATIVE OSCAR SLEEVE DESIGN TO STOP A 15,000LB VEHICLE GOING 50MPH

-SIZE:
55" TALL OSCAR COVER WITH 39 1/2" TALL 33 DEEP SET AND POUR STAND ALONE BOLLARD

-MATERIAL:
M50/K12 STAND ALONE BOLLARD
QTY:2 REBAR
THERMOPLASTIC POLYETHYLENE W/ ULTRAVIOLET PROTECTION AND ANTISTATIC ADDITIVES

COLOR: 9 STOCK STANDARD COLORS AVAILABLE
(BLACK, URBAN BRONZE, 402 GRAY, GRAY , FOREST GREEN, BROWN, WHITE, LIGHT GRANITE, DARK GRANITE)
ANY COLOR MATCH AVAILABLE WITH PANTONE NUMBER

INSTALLATION STRIPS: QTY:2 NEOPRENE ADHESIVE FOAM TAPE

-INSTALLATION:
1. VISIT IDEALSHIELD.COM FOR BOLLARD INSTALL INFORMATION
2. REMOVE BACKING FROM THE ADHESIVE TAPE AND WRAP AROUND STEEL BOLLARD
3. SLIDE IDEAL SHIELD BOLLARD COVER OVER POST

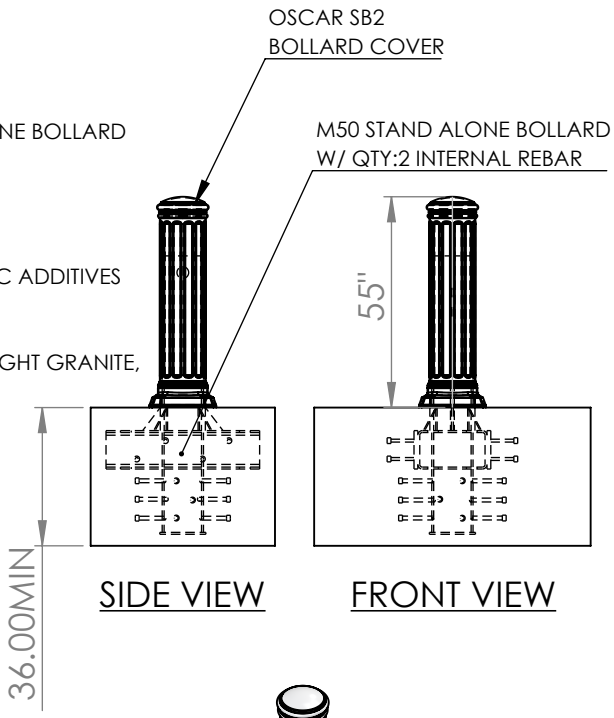

SIDE VIEW FRONT VIEW

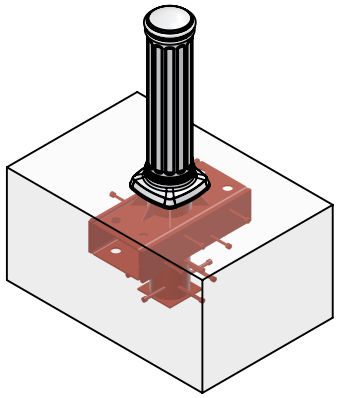

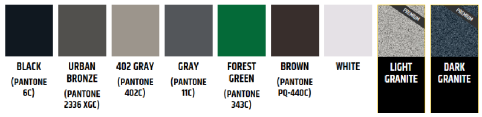

OSCAR DECORATIVE M50 BOLLARD
IDEAL SHIELD

TITLE:
10" OSCAR SBP2 SLEEVE W/ M50 SET AND POUR BOLLARD

DWG NO. OSCAR-CR-10-55-SB2 M50-SA | A

SCALE:1:10 | SHEET 1 OF 1

THIS DRAWING AND ALL THE INFORMATION THEREON IS THE PROPERTY OF THE IDEAL SHIELD, IS CONFIDENTIAL AND MUST NOT BE MADE PUBLIC, NOR COPIED, NOR USED, TO THE DISADVANTAGE OF SAID IDEAL SHIELD AND IS SUBJECT TO RETURN ON DEMAND
COPYRIGHT 2003 IDEAL SHIELD