IDEAL SHIELD DECORATIVE 10" OSCAR-SBP2 1/4" BOLLARD COVER WITH 8" PLATED BOLLARD SPECIFICATION SHEET

IDEAL SHIELD
2525 CLARK STREET
DETROIT, MICHIGAN
48209
1-866-825-8659
IDEALSHIELD.COM

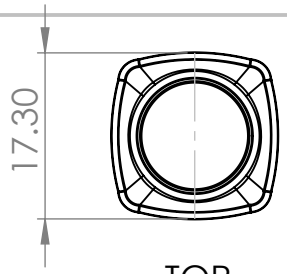

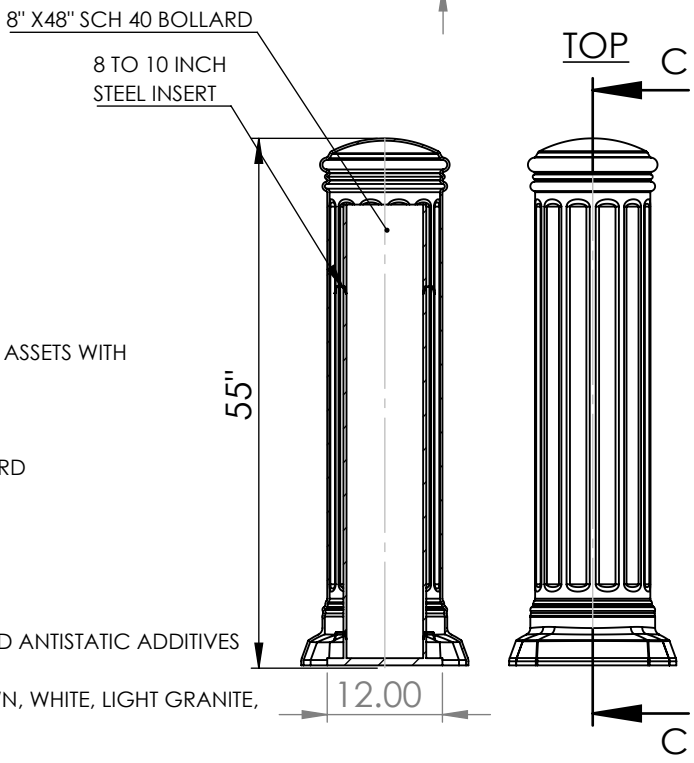

SECTION C-C
SCALE 1 : 20

FRONT VIEW

SPECIFICATIONS:

8" SURFACE MOUNT BOLLARD/GUARD FOR PROTECTING CRITICAL ASSETS WITH 10 DECORATIVE COVER

-SIZE:
55" TALL OSCAR COVER WITH 48" TALL 8" SURFACE MOUNT BOLLARD
12X12X3/4"" BASEPLATE

-MATERIAL:
A500/A53 STEEL PIPE
STEEL INSERT RING 8-10 INCH
THERMOPLASTIC POLYETHYLENE W/ ULTRAVIOLET PROTECTION AND ANTISTATIC ADDITIVES
COLOR: 9 STOCK STANDARD COLORS AVAILABLE
(BLACK, URBAN BRONZE, 402 GRAY, GRAY , FOREST GREEN, BROWN, WHITE, LIGHT GRANITE, DARK GRANITE)
ANY COLOR MATCH AVAILABLE WITH PANTONE NUMBER

INSTALLATION STRIPS: QTY:2 NEOPRENE ADHESIVE FOAM TAPE

-INSTALLATION:
1. USING BASEPLATE AS TEMPLATE MARK HOLES IN CONCRETE
2. DRILL HOLES IN CONCRETE FOR 4 - 3/4 INCH ANCHORS(NOT INCLUDED)
3. SET IN DESIRED LOCATION
4. SECURE ANCHORS IN PLACE
5. SLIDE ON STEEL INSERT RING
6. REMOVE BACKING FROM THE ADHESIVE TAPE AND WRAP AROUND STEEL BOLLARD
7. SLIDE IDEAL SHIELD BOLLARD COVER OVER POST

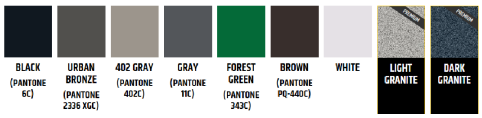

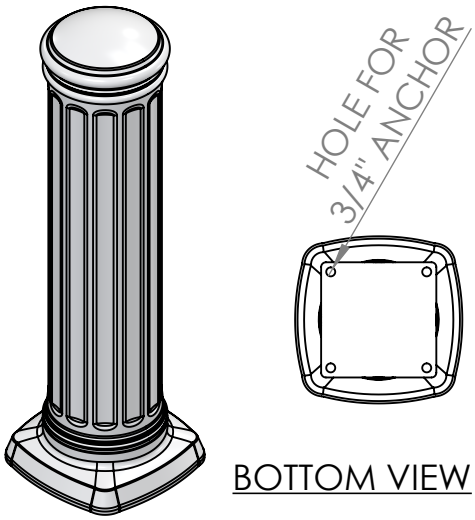

BOTTOM VIEW

OSCAR DECORATIVE 8" SM BOLLARD
IDEAL SHIELD BOLLARD COVER

THIS DRAWING AND ALL THE INFORMATION THEREON IS THE PROPERTY OF THE IDEAL SHIELD, IS CONFIDENTIAL AND MUST NOT BE MADE PUBLIC, NOR COPIED, NOR USED, TO THE DISADVANTAGE OF SAID IDEAL SHIELD AND IS SUBJECT TO RETURN ON DEMAND
COPYRIGHT 2003 IDEAL SHIELD

TITLE: 10" OSCAR SBP2 WITH 8" SURFACE MOUNT BOLLARD

DWG NO. OSCAR-COLOR-10-52-SBP2 PIPE-08-48-P-FIN

A

SCALE:1:10

SHEET 1 OF 1