
IDEAL SHIELD
2525 CLARK STREET
DETROIT, MICHIGAN
48209
1-866-825-8659
IDEALSHIELD.COM

IDEAL SHIELD CORE IN GROUND GOALPOST

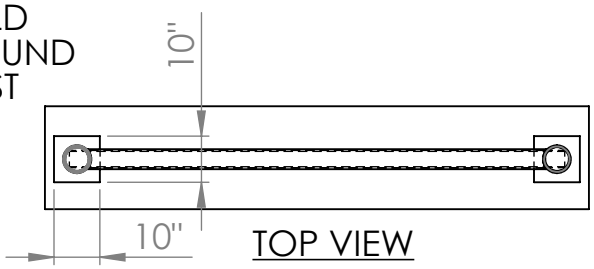

SPECIFICATIONS:

PRODUCT DESIGNED TO PROTECT OVERHEAD DOORS, WALKWAYS, AND CONVEYORS
PRODUCT SLEEVED IN PLASTIC - ELIMINATE THE NEED FOR PAINTING
CORED IN GROUND
EASY INSTALL - NO WELDING REQUIRED

-SIZE:

UP TO 20' TALL CLEAR AND 20' WIDE CLEAR
LEVEL PLATE - 10"X10"

-MATERIAL:


6" SCH 40 STEEL PIPE POSTS
4" SCH 40 STEEL PIPE RAIL
A36 STEEL BASE PLATE
YELLOW HDPE PLASTIC
OPTIONAL 7" ROUND FLOOR SLEEVE


-FINISH:

STANDARD FINISH BASE - COLD GALV SPRAY
OPTIONAL FINISH - HOT DIP GALVANIZED PIPE AND BASE

-INSTALLATION:

1. ASSEMBLE GOALPOST - FULL INSTRUCTIONS AT IDEALSHIELD.COM
2. CORE 12" HOLE IN GROUND TO REQUIRED DEPTH
3. SET IN PLACE AND SECURE GOALPOST
4. POUR CONCRETE AND LET CURE

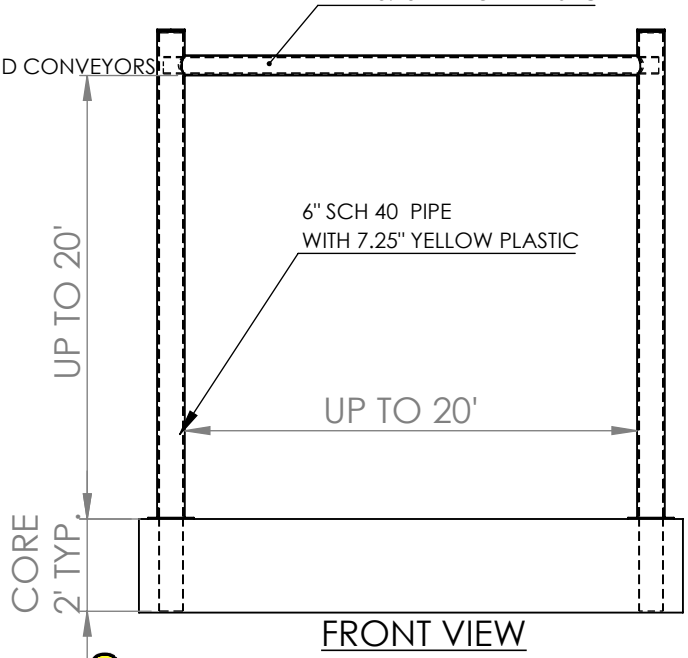

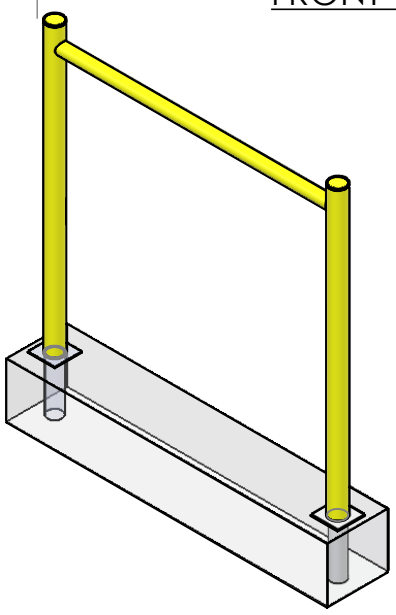



OPTIONAL
GROUND SLEEVE

OVERHEAD DOOR PROTECTION
IDEAL SHIELD CORED GOALPOST

PART NUMBER
DESCRIPTION

COLOR WIDTH
GP-CLR-W-H-C-CD
HEIGHT CORE DEPTH

THIS DRAWING AND ALL THE INFORMATION THEREON IS THE PROPERTY OF THE IDEAL SHIELD, IS CONFIDENTIAL AND MUST NOT BE MADE PUBLIC, NOR COPIED, NOR USED, TO THE DISADVANTAGE OF SAID IDEAL SHIELD AND IS SUBJECT TO RETURN ON DEMAND
COPYRIGHT 2003 IDEAL SHIELD

TITLE: IDEAL SHIELD CORE IN GROUND GOALPOST

DWG NO. GP-CLR-W-H-C-CD

A

SCALE:1:50

SHEET 1 OF 1