



TOP VIEW



OPTIONAL GROUND SLEEVE
MAKES REMOVABLE(QTY:2)

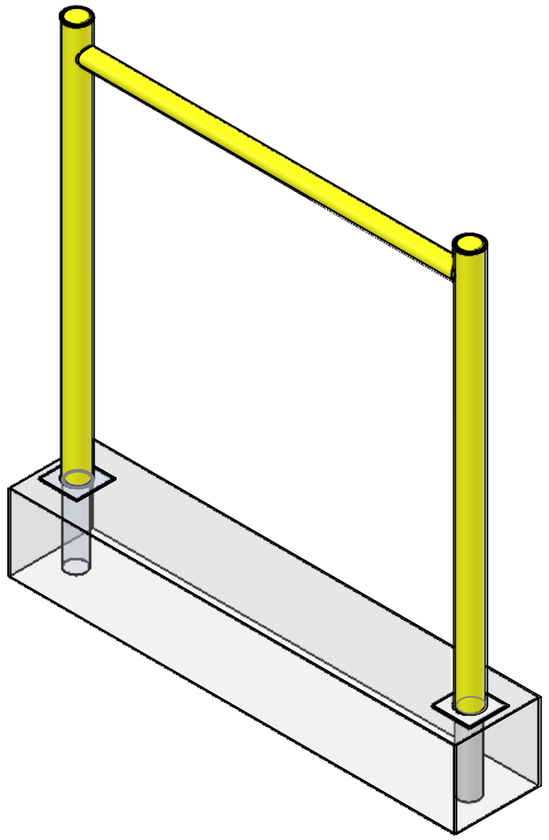

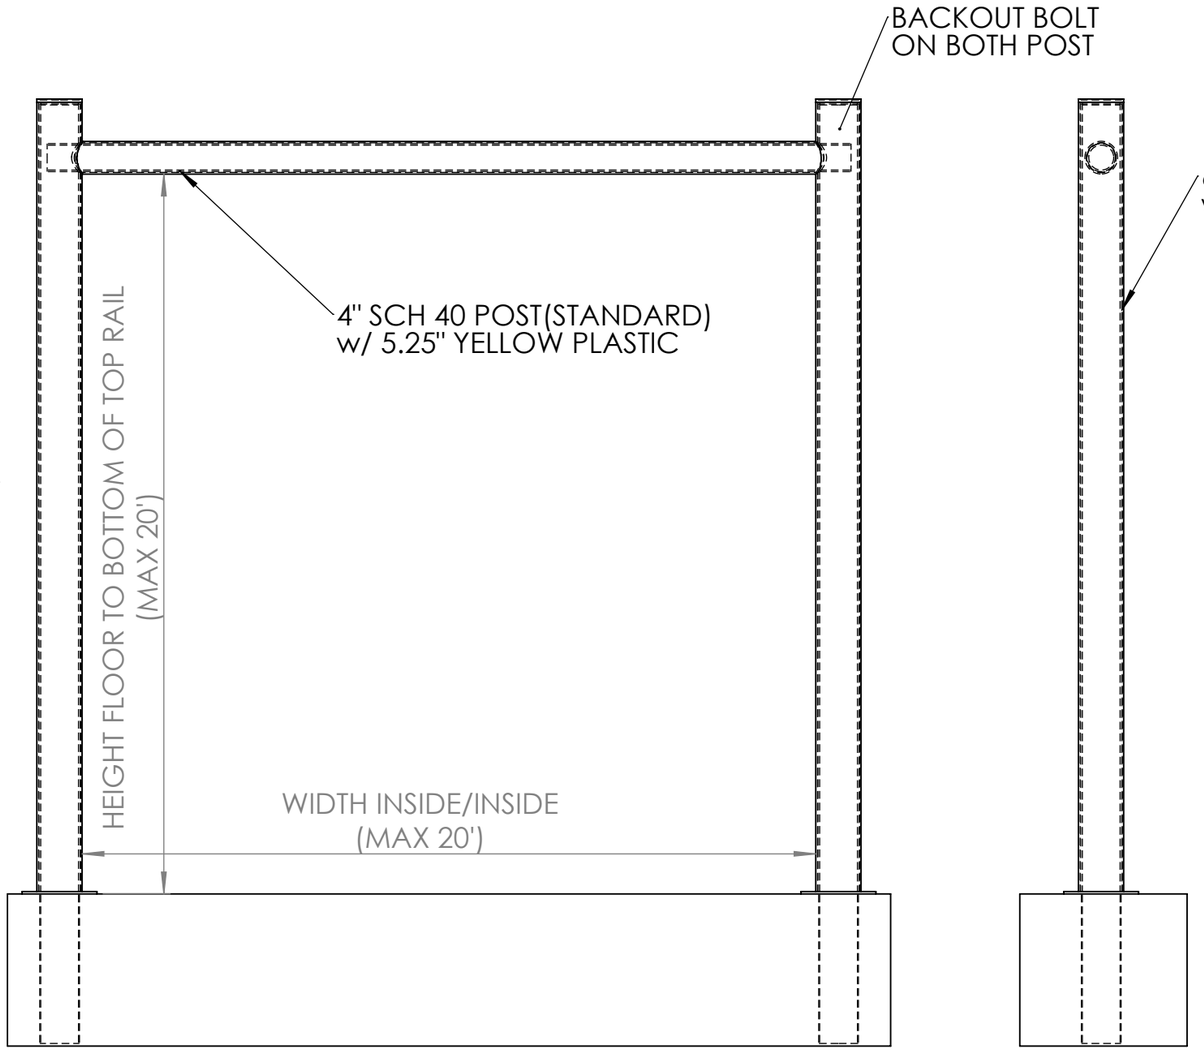

FRONT VIEW

SIDE VIEW

SPECIAL INSTRUCTIONS:

QTY:

CORE DEPTH: (TYP. 24")
INCHES

FLOOR SLEEVE:
☐ YES
☐ NO

HEIGHT(FLOOR TO BOTTOM OF TOP RAIL):
INCHES

WIDTH(INSIDE TO INSIDE):
INCHES

PIPE SCHEDULE:
(THICKNESS)
☐ SCH 40 (STANDARD)
☐ SCH 80 (HEAVY)

FINISH:
☐ COLD GALV SPRAY BASE(STANDARD)
☐ HOT DIPPED GALVANIZED(STEEL WITH PLASTIC)

ORDER NUMBER:

CUSTOMER SIGNATURE:

TITLE:
CORED IN GROUND GOALPOST

UNLESS OTHERWISE SPECIFIED:
DIMENSIONS ARE IN INCHES
SURFACE FINISH:
TOLERANCES:
LINEAR: +/- 1/8"
ANGULAR:

DEBURR AND BREAK SHARP EDGES

MATERIAL:
STEEL & HDPE PLASTIC

DWG NO.
GPP-SMS-01

A3

WEIGHT:

SCALE:1:25

SHEET 1 OF 1

idealSHIELD® MADE IN USA

THIS DRAWING AND ALL THE INFORMATION THEREON IS THE PROPERTY OF THE IDEAL SHIELD, IS CONFIDENTIAL AND MUST NOT BE MADE PUBLIC, NOR COPIED, NOR USED, TO THE DISADVANTAGE OF SAID IDEAL SHIELD AND IS SUBJECT TO RETURN ON DEMAND
COPYRIGHT 2003
IDEAL SHIELD