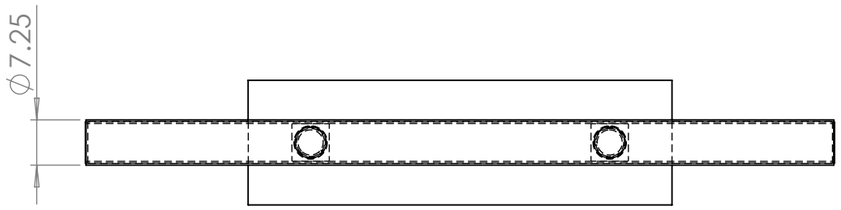

TOP VIEW

FLOOR SLEEVE
TO MAKE REMOVABLE

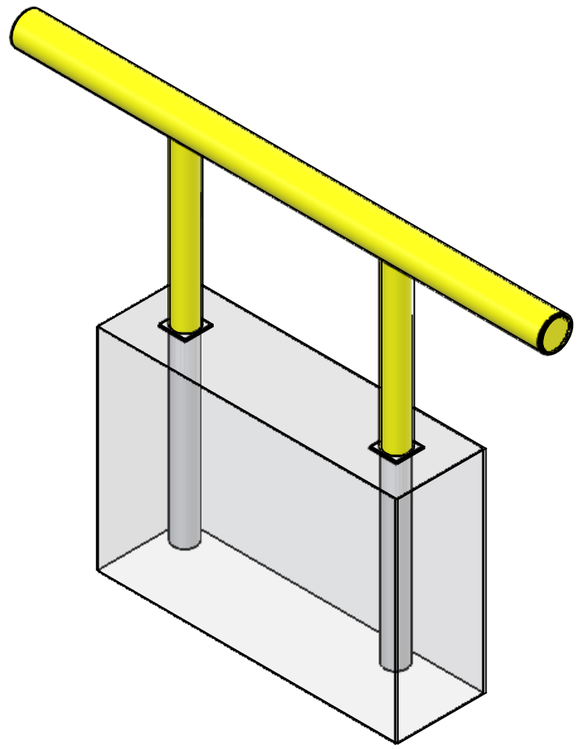

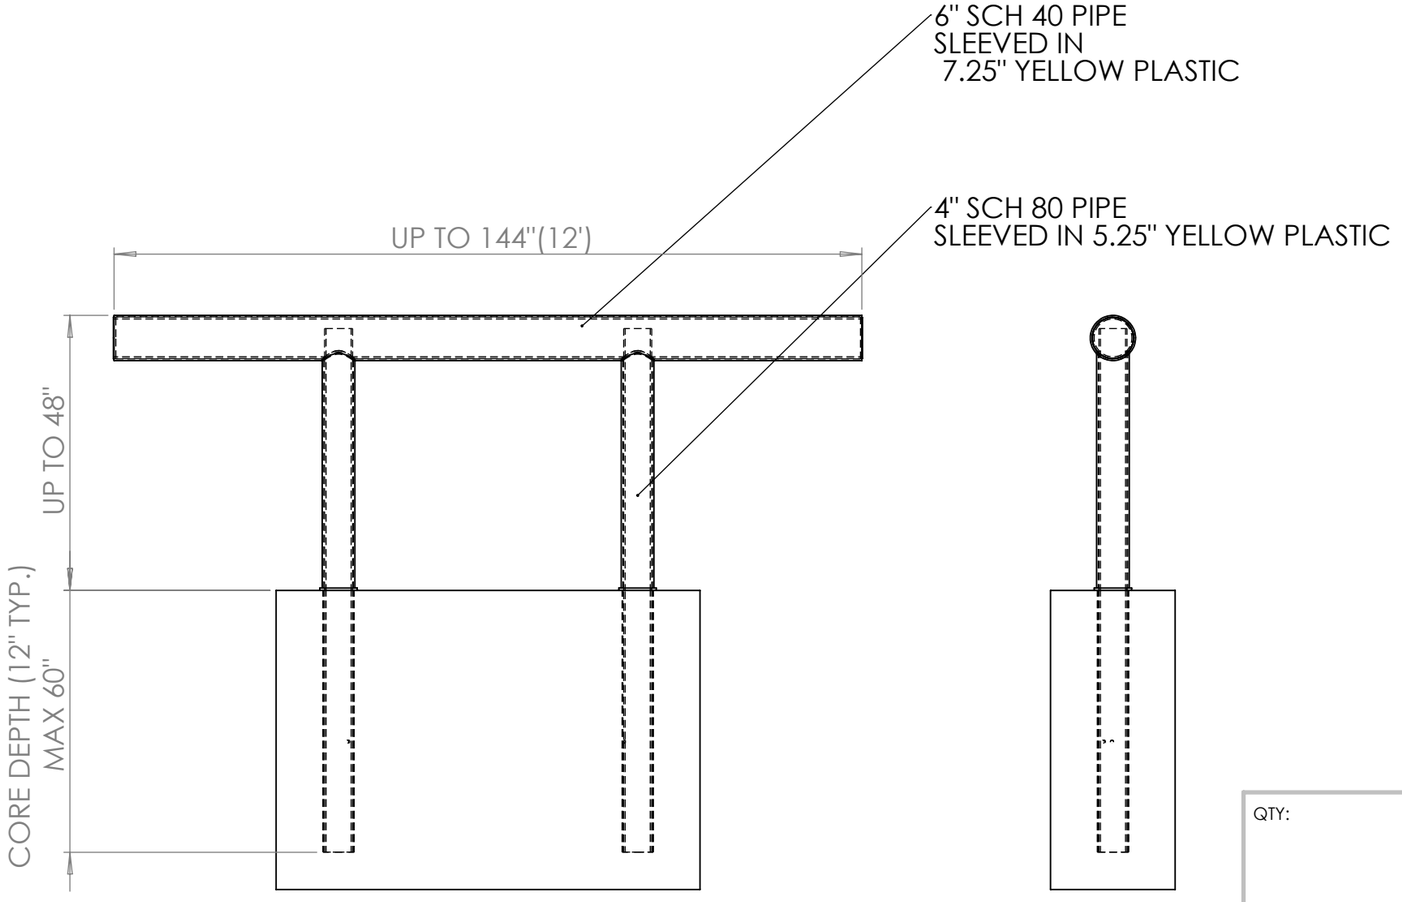

FRONT VIEW

SIDE VIEW

SPECIAL INSTRUCTIONS:

QTY:	CORE DEPTH(MAX 60") INCHES	HEIGHT(FLOOR TO TOP RAIL 48" MAX): INCHES	WIDTH(OUTSIDE TO OUTSIDE 12' MAX) INCHES

FLOOR SLEEVE:	FINISH:	ORDER NUMBER:
YES ☐ NO ☐	COLD GALV SPRAY BASE(STANDARD) ☐ HOT DIPPED GALVANIZED(WHOLE UNIT) ☐	

CUSTOMER SIGNATURE:

TITLE: ONE LINE LINE CORED HGR SUBMITTAL SHEET

UNLESS OTHERWISE SPECIFIED: DIMENSIONS ARE IN INCHES SURFACE FINISH: TOLERANCES: LINEAR: +/- 1/8" ANGULAR:	DEBURR AND BREAK SHARP EDGES	MATERIAL: STEEL & HDPE PLASTIC	DWG NO. HGR1CR-SMS-01	A3
		WEIGHT:	SCALE:1:25	SHEET 1 OF 1

idealSHIELD® MADE IN USA

THIS DRAWING AND ALL THE INFORMATION THEREON IS THE PROPERTY OF THE IDEAL SHIELD, IS CONFIDENTIAL AND MUST NOT BE MADE PUBLIC, NOR COPIED, NOR USED, TO THE DISADVANTAGE OF SAID IDEAL SHIELD AND IS SUBJECT TO RETURN ON DEMAND
COPYRIGHT 2003
IDEAL SHIELD