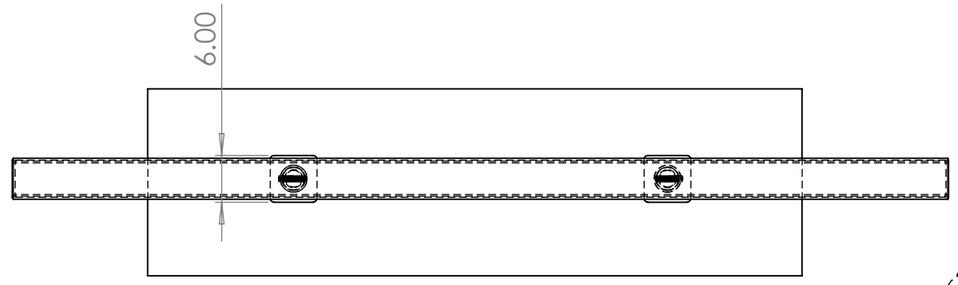

TOP VIEW

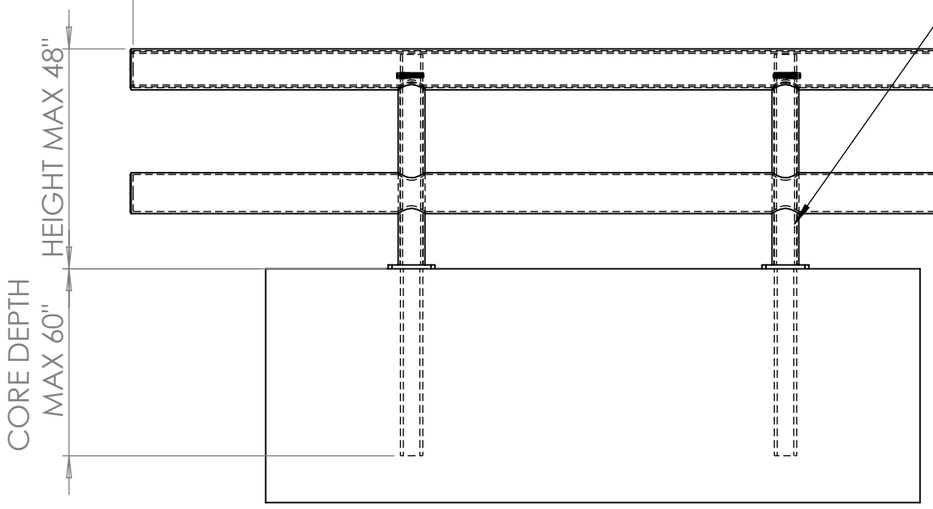

FRONT VIEW

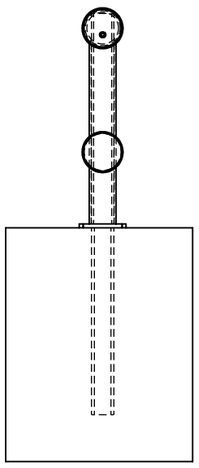

SIDE VIEW

2.5" SCH 80 PIPE
SLEEVED IN 3.5" YELLOW PLASTIC

4.5" SCH 40 PIPE
SLEEVED IN
5.25" YELLOW PLASTIC

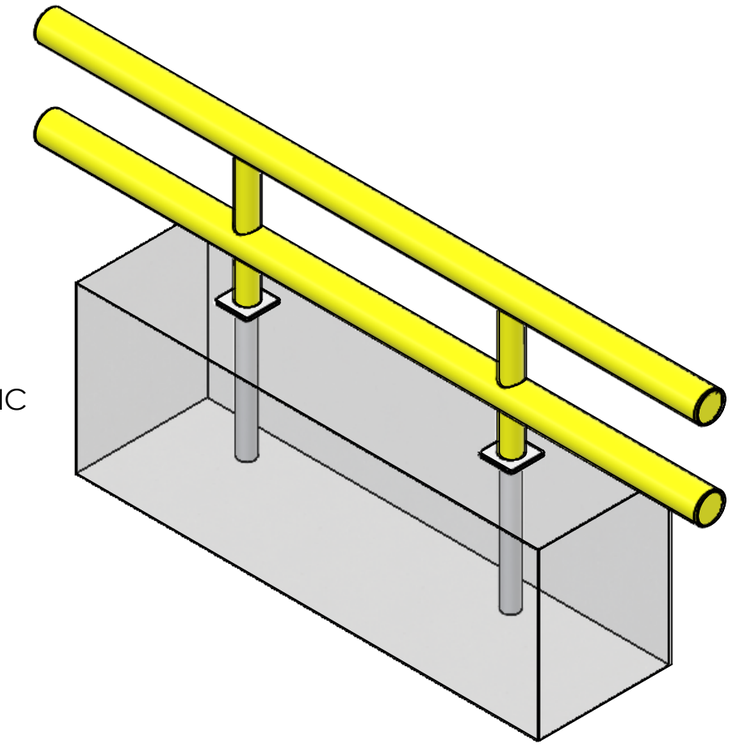

SPECIAL INSTRUCTIONS:

QTY:	CORE DEPTH(MAX 60") INCHES	HEIGHT(FLOOR TO TOP RAIL 48" MAX): INCHES	WIDTH(OUTSIDE TO OUTSIDE 12' MAX) INCHES

FLOOR SLEEVE:
YES ☐
NO ☐

FINISH:
COLD GALV SPRAY BASE(STANDARD) ☐
HOT DIPPED GALVANIZED(WHOLE UNIT) ☐

ORDER NUMBER:

CUSTOMER SIGNATURE:

TITLE: TWO LINE LINE CORED SGR SUBMITTAL SHEET

UNLESS OTHERWISE SPECIFIED:
DIMENSIONS ARE IN INCHES
SURFACE FINISH:
TOLERANCES:
LINEAR: +/- 1/8"
ANGULAR:

DEBURR AND BREAK SHARP EDGES

MATERIAL: STEEL & HDPE PLASTIC

DWG NO. SGR2CR-SMS-01

A3

WEIGHT:

SCALE:1:20

SHEET 1 OF 1

idealSHIELD® MADE IN USA

THIS DRAWING AND ALL THE INFORMATION THEREON IS THE PROPERTY OF THE IDEAL SHIELD, IS CONFIDENTIAL AND MUST NOT BE MADE PUBLIC, NOR COPIED, NOR USED, TO THE DISADVANTAGE OF SAID IDEAL SHIELD AND IS SUBJECT TO RETURN ON DEMAND
COPYRIGHT 2003
IDEAL SHIELD