
IDEAL SHIELD ONE LINE BARRIER GUARDRAIL HEAVY

IDEAL SHIELD
2525 CLARK STREET
DETROIT, MICHIGAN
48209
1-866-825-8659
IDEALSHIELD.COM

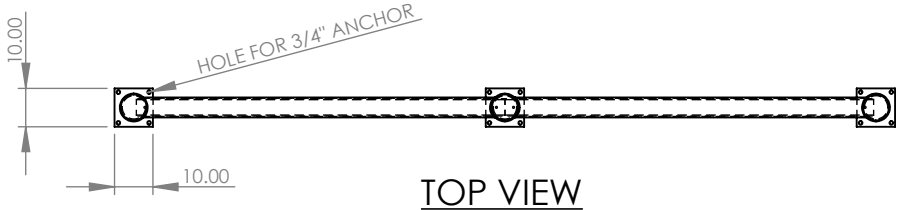

TOP VIEW


SPECIFICATIONS:
PRODUCT DESIGNED TO PROTECT CRITICAL ASSETS, PEOPLE, AND CREATE WALKWAYS
PRODUCT SLEEVED IN PLASTIC - ELIMINATE THE NEED FOR PAINTING
1 HORIZONTAL RAILS

-SIZE:
COUNTIUOUS RUNS AND TURNS AVAILABLE
BASE - 10X10X5/8" BASE PLATE (CUSTOM AVAILABLE)


-MATERIAL:
6" SCH 40 ASTM A500/A36 GRADE B PIPE
4" SCH 40 ASTM A500/A36 GRADE B PIPE
A36 STEEL BASE PLATE
HDPE PLASTIC SLEEVE

-FINISH/COLOR:
BASE FINISH STANDARD COLD GALV(INDOOR)
PLASTIC SLEEVE IN YELLOW

*CUSTOM LAYOUTS AND DRAWINGS PROVIDED AFTER P.O.

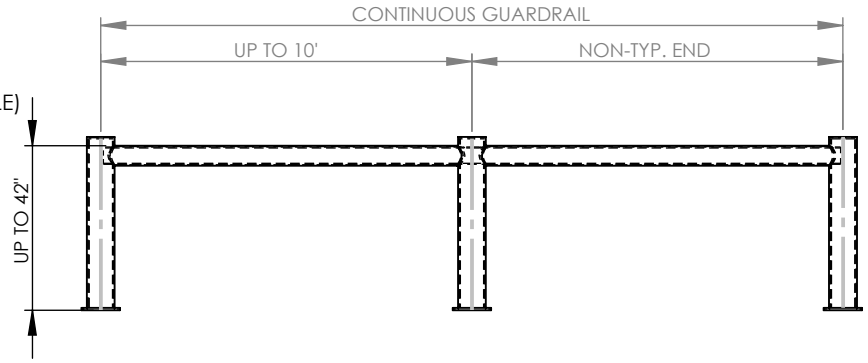

FRONT VIEW

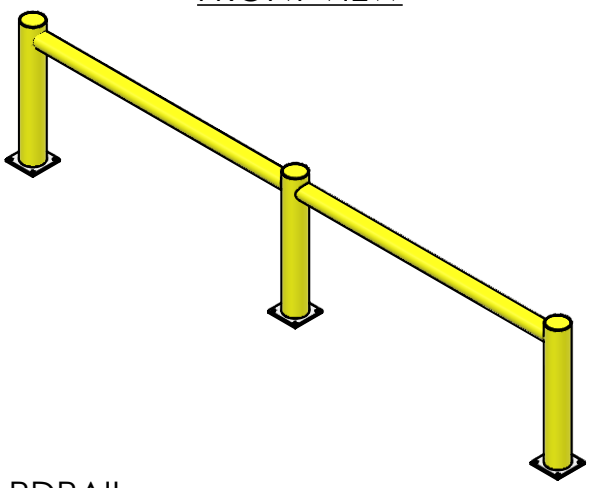

-INSTALLATION:
1. SET IN DESIRED LOCATION
2. USING BASEPLATE AS TEMPLATE MARK HOLES IN CONCRETE
3. DRILL HOLES IN CONCRETE FOR QTY:4 - 3/4 INCH ANCHORS
4. SECURE ANCHORS IN PLACE
5. INSTALL HORIZONTAL RAILS
6. BACK OUT TOP BOLT IN POST
7. CONTINUE AS NEEDED

CONTINUOUS HEAVY-DUTY GUARDRAIL

IDEAL SHIELD 6" BARRIER GUARDRAIL HEAVY

PART NUMBER DESCRIPTION

COLOR LENGTH
BGH-CLR-#LINES-L-H-P
OF RAILS HEIGHT

THIS DRAWING AND ALL THE INFORMATION THEREON IS THE PROPERTY OF THE IDEAL SHIELD, IS CONFIDENTIAL AND MUST NOT BE MADE PUBLIC, NOR COPIED, NOR USED, TO THE DISADVANTAGE OF SAID IDEAL SHIELD AND IS SUBJECT TO RETURN ON DEMAND
COPYRIGHT 2003 IDEAL SHIELD

TITLE:
IDEAL SHIELD ONE LINE BARRIER GUARDRAIL HEAVY

DWG NO.
BGH-YL-1-L-H-P

A

SCALE:1:20

SHEET 1 OF 1