
IDEAL SHIELD TWO LINE BARRIER GUARDRAIL STANDARD

IDEAL SHIELD
2525 CLARK STREET
DETROIT, MICHIGAN
48209
1-866-825-8659
IDEALSHIELD.COM

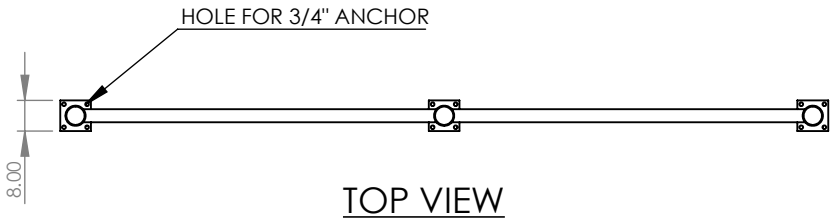

TOP VIEW

SPECIFICATIONS:

PRODUCT DESIGNED TO PROTECT CRITICAL ASSETS, PEOPLE, AND CREATE WALKWAYS
PRODUCT SLEEVED IN PLASTIC - ELIMINATE THE NEED FOR PAINTING
2 HORIZONTAL RAILS

-SIZE:

COUNTIUOUS RUNS AND TURNS AVAILABLE
BASE - 8X8X1/2" BASE PLATE (CUSTOM AVAILABLE)


-MATERIAL:

4" SCH 40 ASTM A500 GRADE B PIPE
2.5" SCH 80 ASTM A500 GRADE B PIPE
A36 STEEL BASE PLATE
HDPE PLASTIC SLEEVE

-FINISH/COLOR:

BASE FINISH STANDARD COLD GALV(INDOOR)
PLASTIC SLEEVE IN YELLOW

*CUSTOM LAYOUTS AND DRAWINGS PROVIDED AFTER P.O.

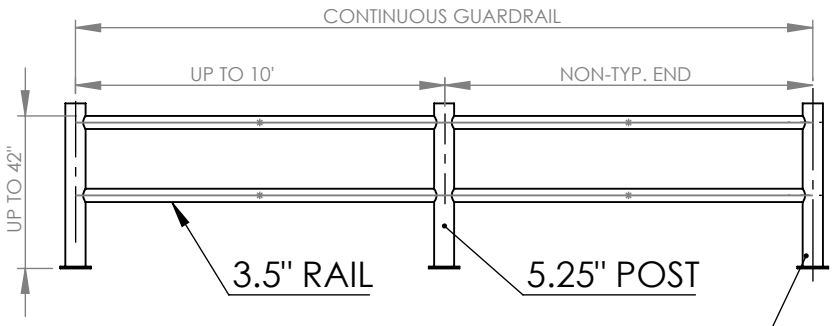


FRONT VIEW

END OR SPLICE POST

-INSTALLATION:

1. SET IN DESIRED LOCATION
2. USING BASEPLATE AS TEMPLATE MARK HOLES IN CONCRETE
3. DRILL HOLES IN CONCRETE FOR QTY:4 - 3/4 INCH ANCHORS
4. SECURE ANCHORS IN PLACE
5. INSTALL HORIZONTAL RAILS
6. BACK OUT TOP BOLT IN POST
7. CONTINUE AS NEEDED

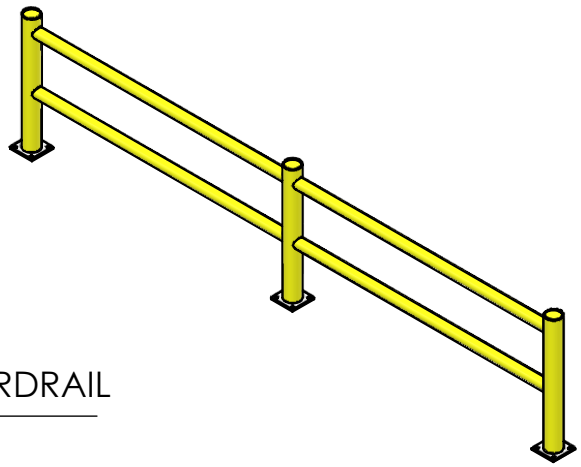

CONTINUOUS STANDARD-DUTY GUARDRAIL

IDEAL SHIELD 4" BARRIER GUARDRAIL STANDARD

PART NUMBER DESCRIPTION

COLOR LENGTH
BGS-CLR-#LINES-L-H-P
OF RAILS HEIGHT

THIS DRAWING AND ALL THE INFORMATION THEREON IS THE PROPERTY OF THE IDEAL SHIELD, IS CONFIDENTIAL AND MUST NOT BE MADE PUBLIC, NOR COPIED, NOR USED, TO THE DISADVANTAGE OF SAID IDEAL SHIELD AND IS SUBJECT TO RETURN ON DEMAND
COPYRIGHT 2003 IDEAL SHIELD

TITLE: IDEAL SHIELD TWO LINE BARRIER GUARDRAIL STANDARD

DWG NO. BGS-YL-2-L-H-P

A

SCALE:1:20

SHEET 1 OF 1